


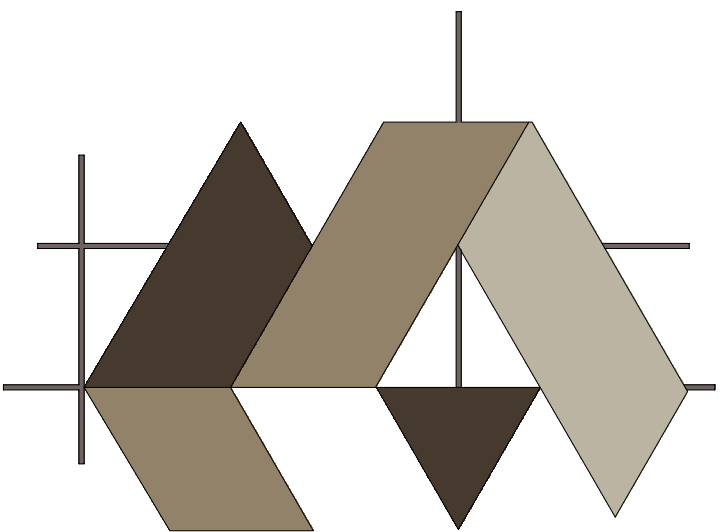


DYNAMIC DESIGNS ARCHITECTURE

ARCHITECTURAL
DRAWINGS

ARCHITECTURAL DRAWING

01	00	COVER SHEET
02	A-01	LIST OF DRAWINGS
03	A-02	EXISTING PLAN
04	A-03	DISMANTLE LAYOUT PLAN
05	A-04	PROPOSED LAYOUT PLAN
06	A-05	FURNITURE LAYOUT PLAN
07	A-06	WORKING LAYOUT PLAN
08	A-07	EXISTING CEILING LAYOUT PLAN
09	A-08	DISMANTLE CEILING LAYOUT PLAN
10	A-09	PROPOSED CEILING LAYOUT PLAN
11	A-10	SECTION AT A-A
12	A-11	DETAIL-A
13	A-12	DETAIL-B
14	A-13	DETAIL-C &DETAIL-D
15	A-14	DETAIL-E

CONSULTANTS :

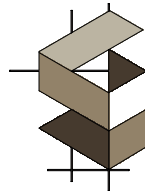

DYNAMIC DESIGNS
ARCHITECTURE

CONTACT:



+92-333-5364433



dynamicdesignsarchitecture@gmail.com

LOCATION:



Office 4A, Al-Hajj Sher Tower, Ring Road,
Near Hayatabad, Peshawar

CLIENT:

ICAP

DRAWING TITLE:

LIST OF DRAWINGS

DATE:


SEPTEMBER-2026

DRAWING NO.

A-01


SCALE:

N. T. S.

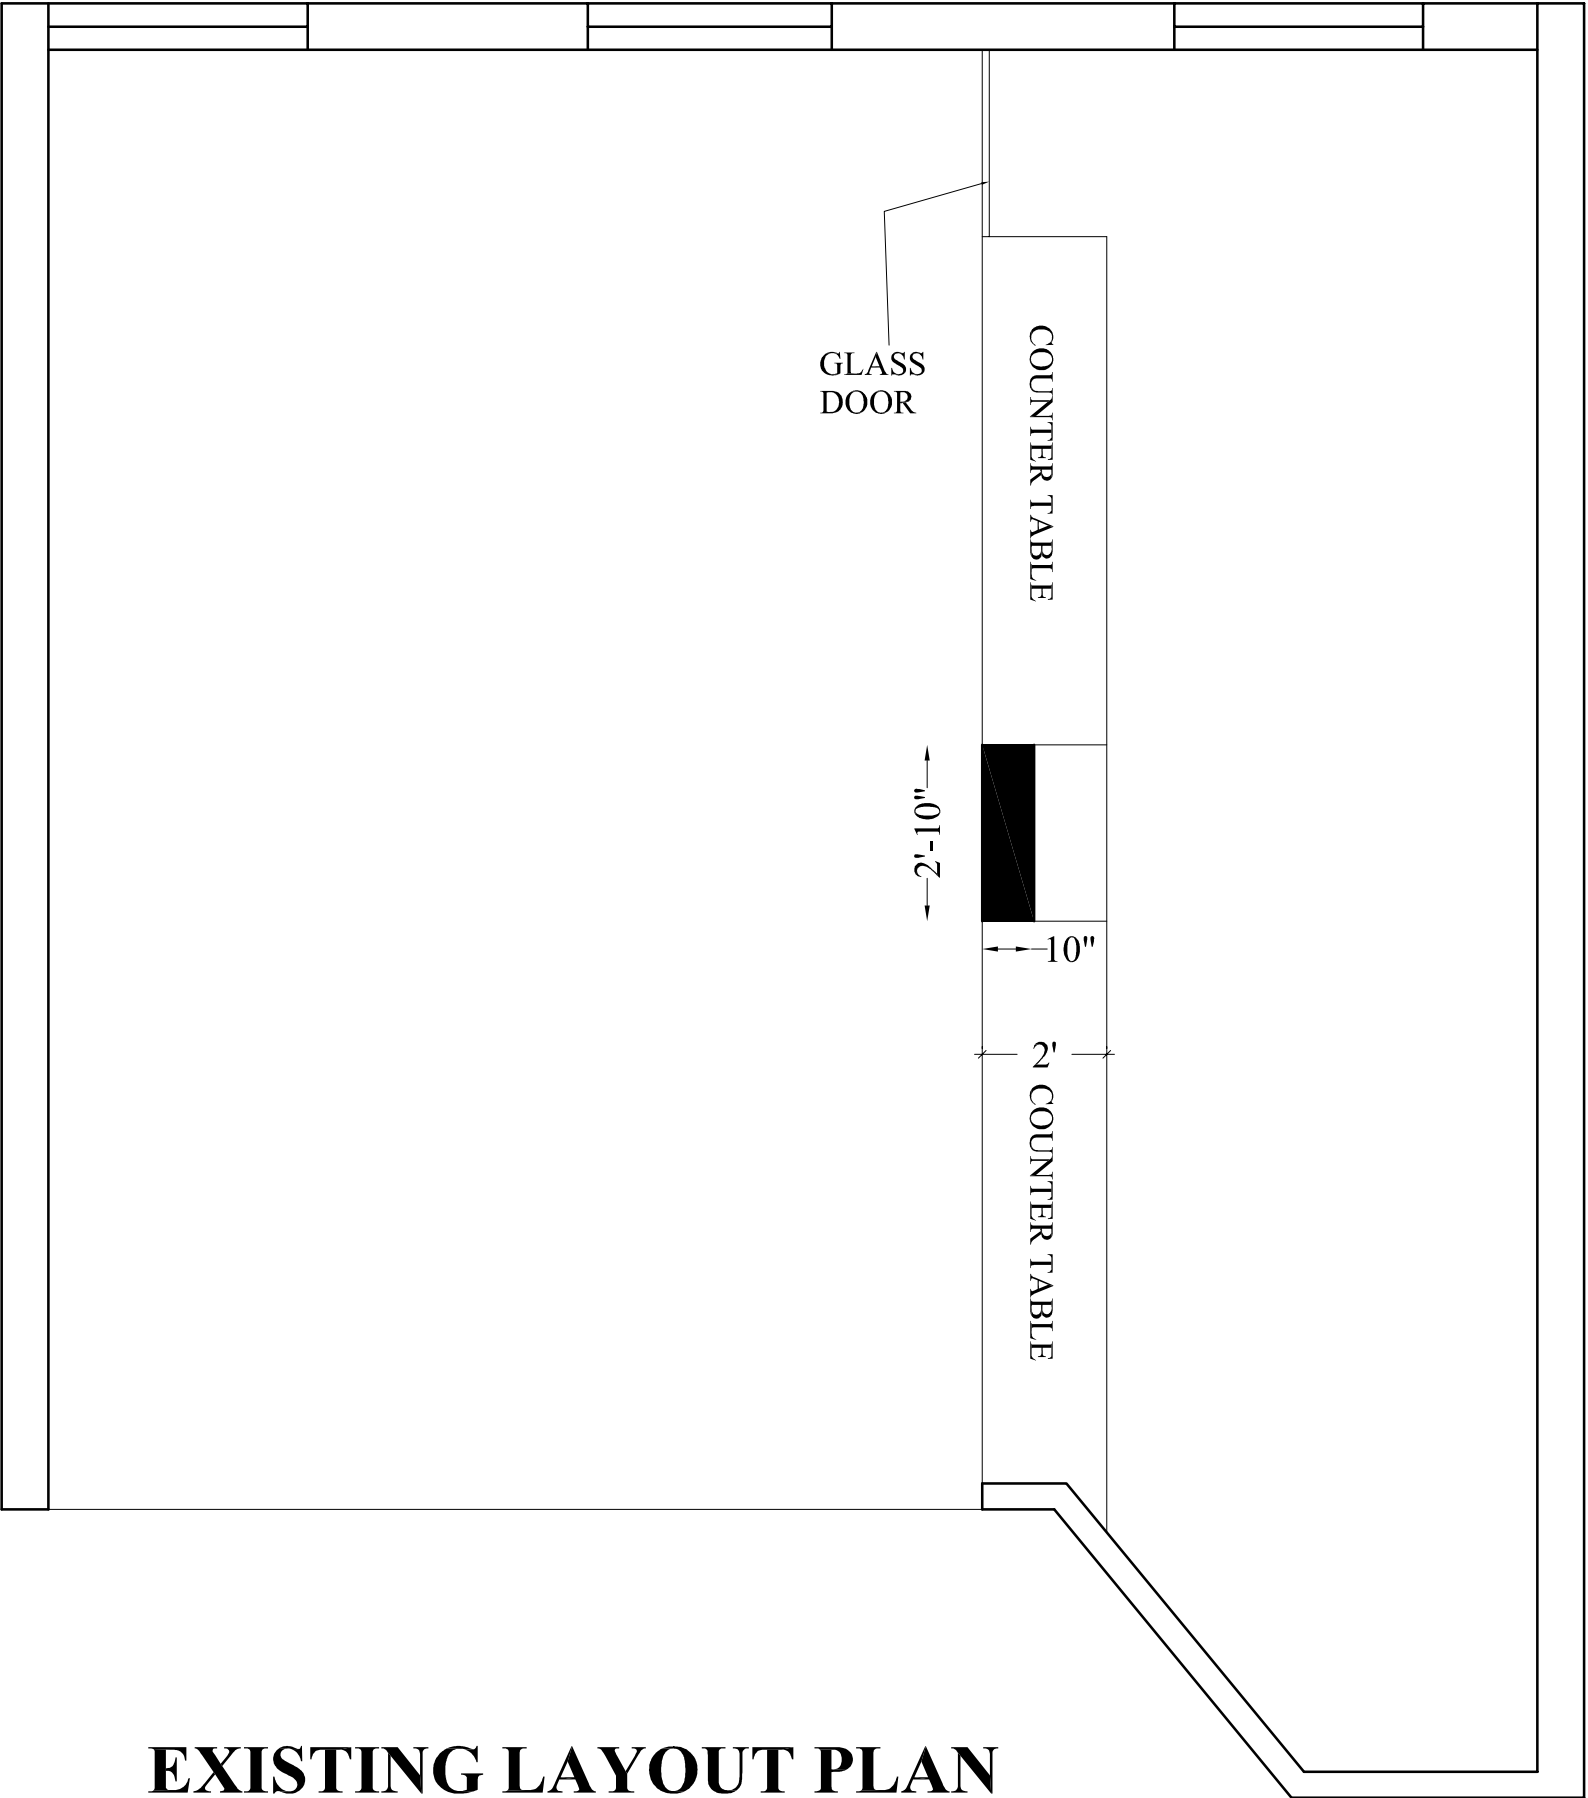

EXISTING LAYOUT PLAN

CONSULTANTS :

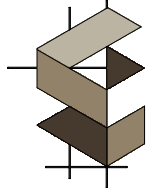

DYNAMIC DESIGNS
ARCHITECTURE

CONTACT:



+92-333-5364433



dynamicdesignsarchitecture@gmail.com

LOCATION:



Office 4A, Al-Hajj Sher Tower, Ring Road,
Near Hayatabad, Peshawar

CLIENT:

ICAP

DRAWING TITLE:

EXISTING PLAN

DATE:


SEPTEMBER-2026

DRAWING NO.


A-02


SCALE:

N. T. S.

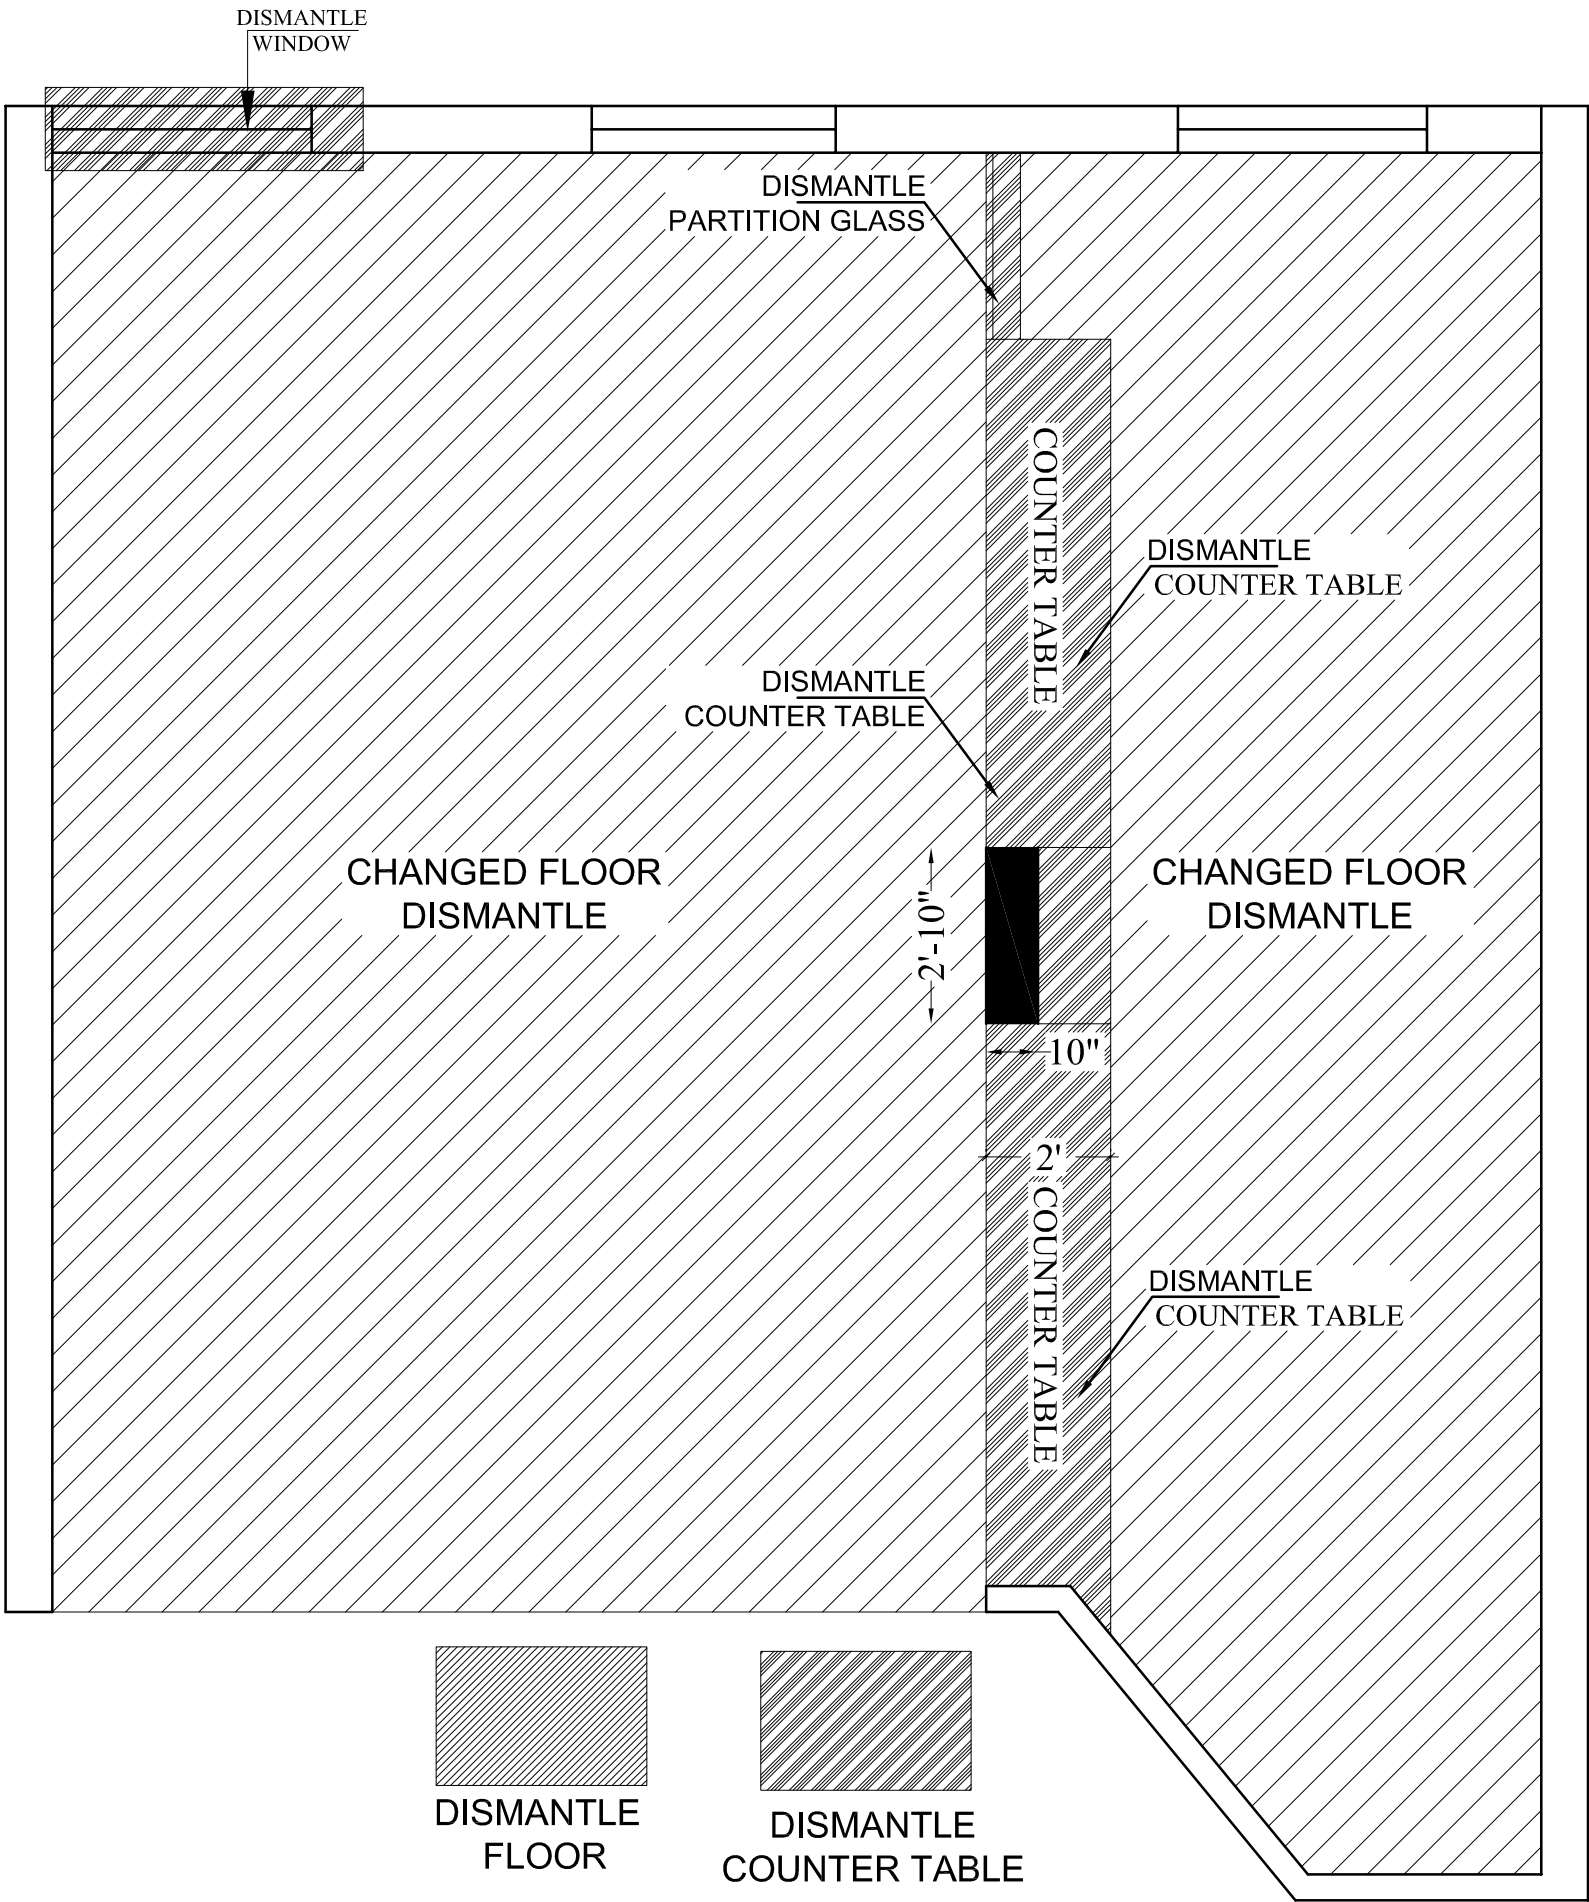



DISMANTLE LAYOUT PLAN

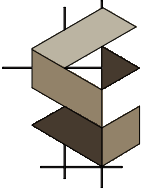CONSULTANTS :		CLIENT:	DRAWING TITLE:		
 DYNAMIC DESIGNS ARCHITECTURE	CONTACT:  +92-333-5364433  dynamicdesignsarchitecture@gmail.com		DISMANTLE LAYOUT PLAN		
	LOCATION:  Office 4A, Al-Hajj Sher Tower, Ring Road, Near Hayatabad, Peshawar		DATE: SEPTEMBER-2026	DRAWING NO. A-03	SCALE: N. T. S.

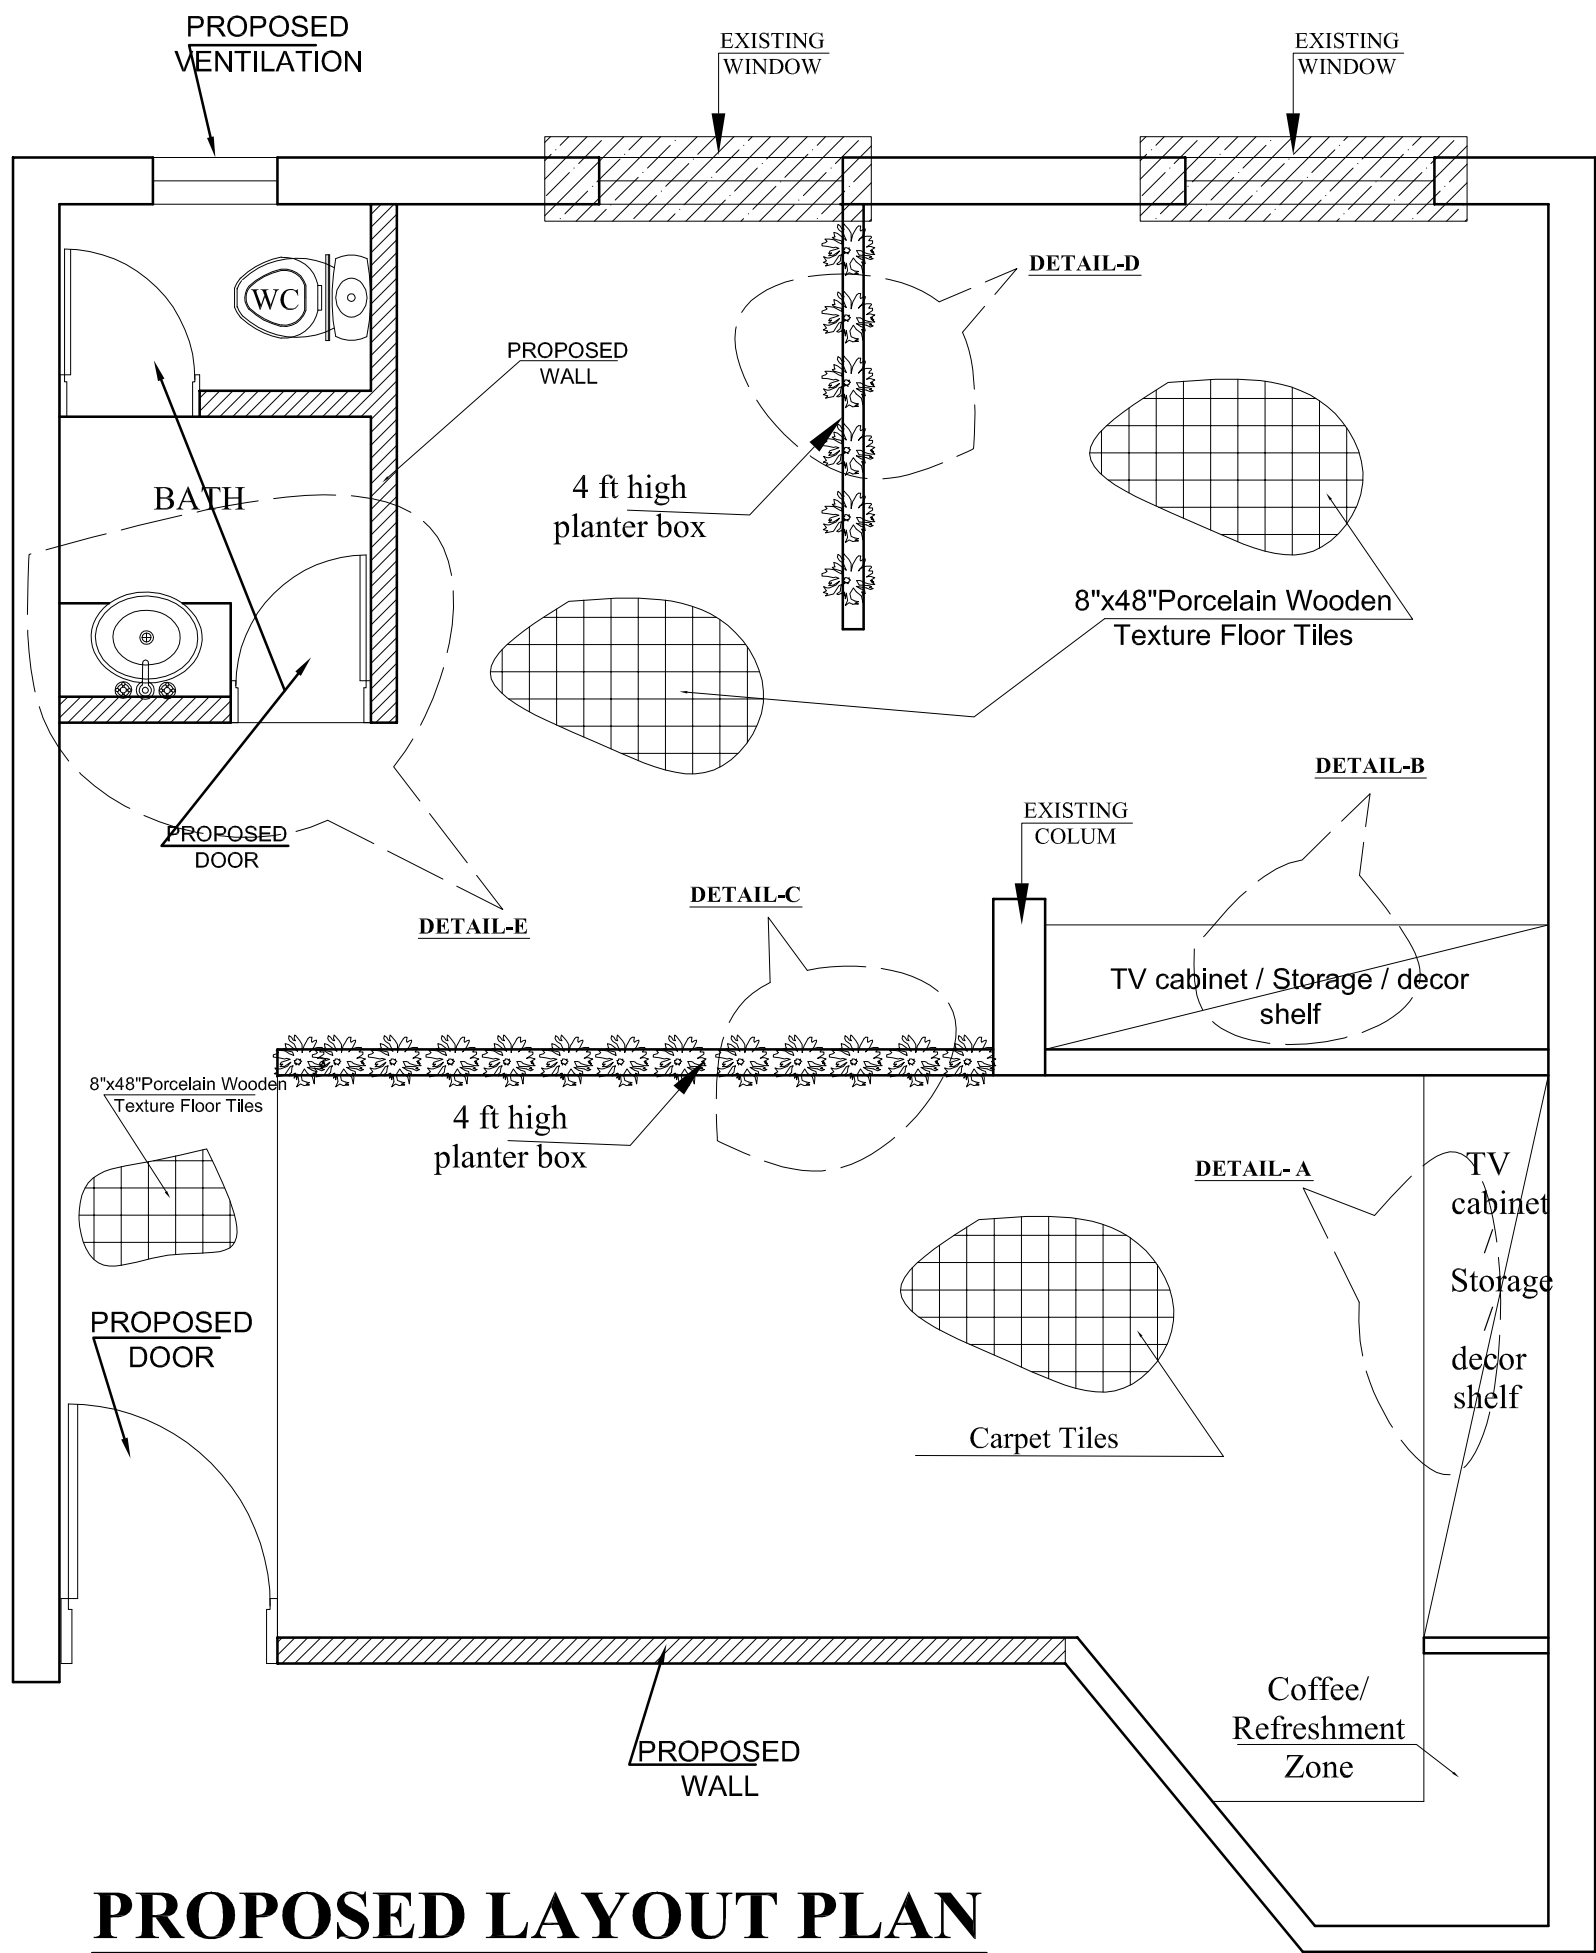


PROPOSED LAYOUT PLAN

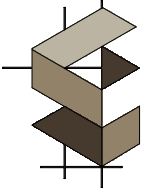CONSULTANTS :		CLIENT:	DRAWING TITLE:	
 DYNAMIC DESIGNS ARCHITECTURE	CONTACT:	ICAP	PROPOSED LAYOUT PLAN	
	LOCATION:			
			DATE:	SCALE:
			SEPTEMBER-2026	N. T. S.
			DRAWING NO.	
			A-04	

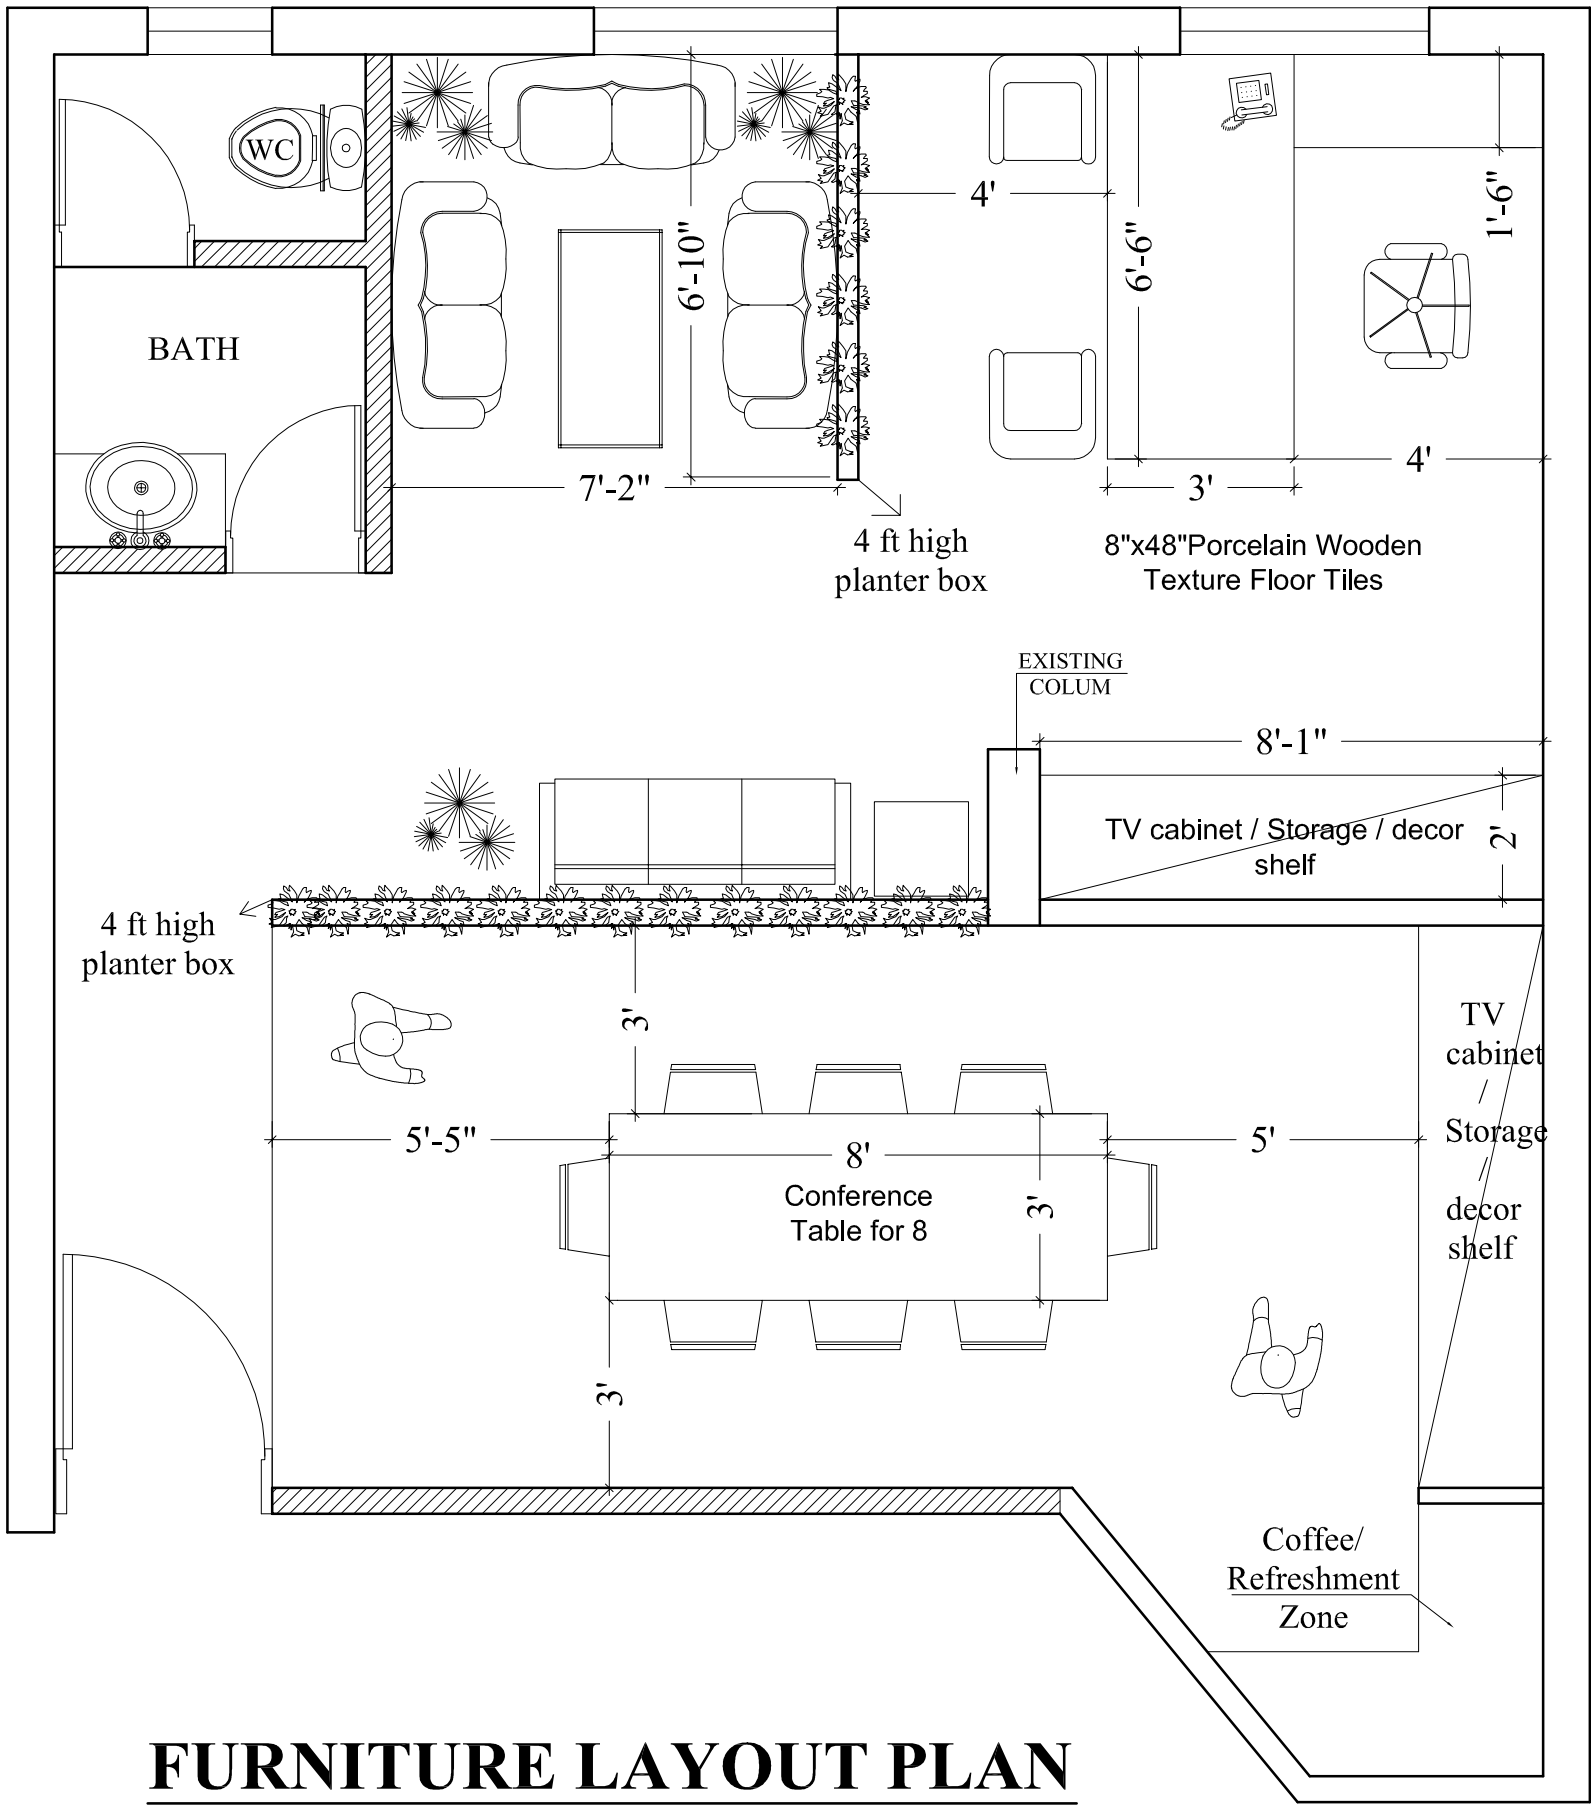

CONSULTANTS :

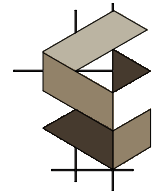

DYNAMIC DESIGNS
ARCHITECTURE

CONTACT:



+92-333-5364433



dynamicdesignsarchitecture@gmail.com

LOCATION:



Office 4A, Al-Hajj Sher Tower, Ring Road,
Near Hayatabad, Peshawar

CLIENT:

ICAP

DRAWING TITLE:

FURNITURE LAYOUT PLAN

DATE:


SEPTEMBER-2026

DRAWING NO.

A-05


SCALE:

N. T. S.

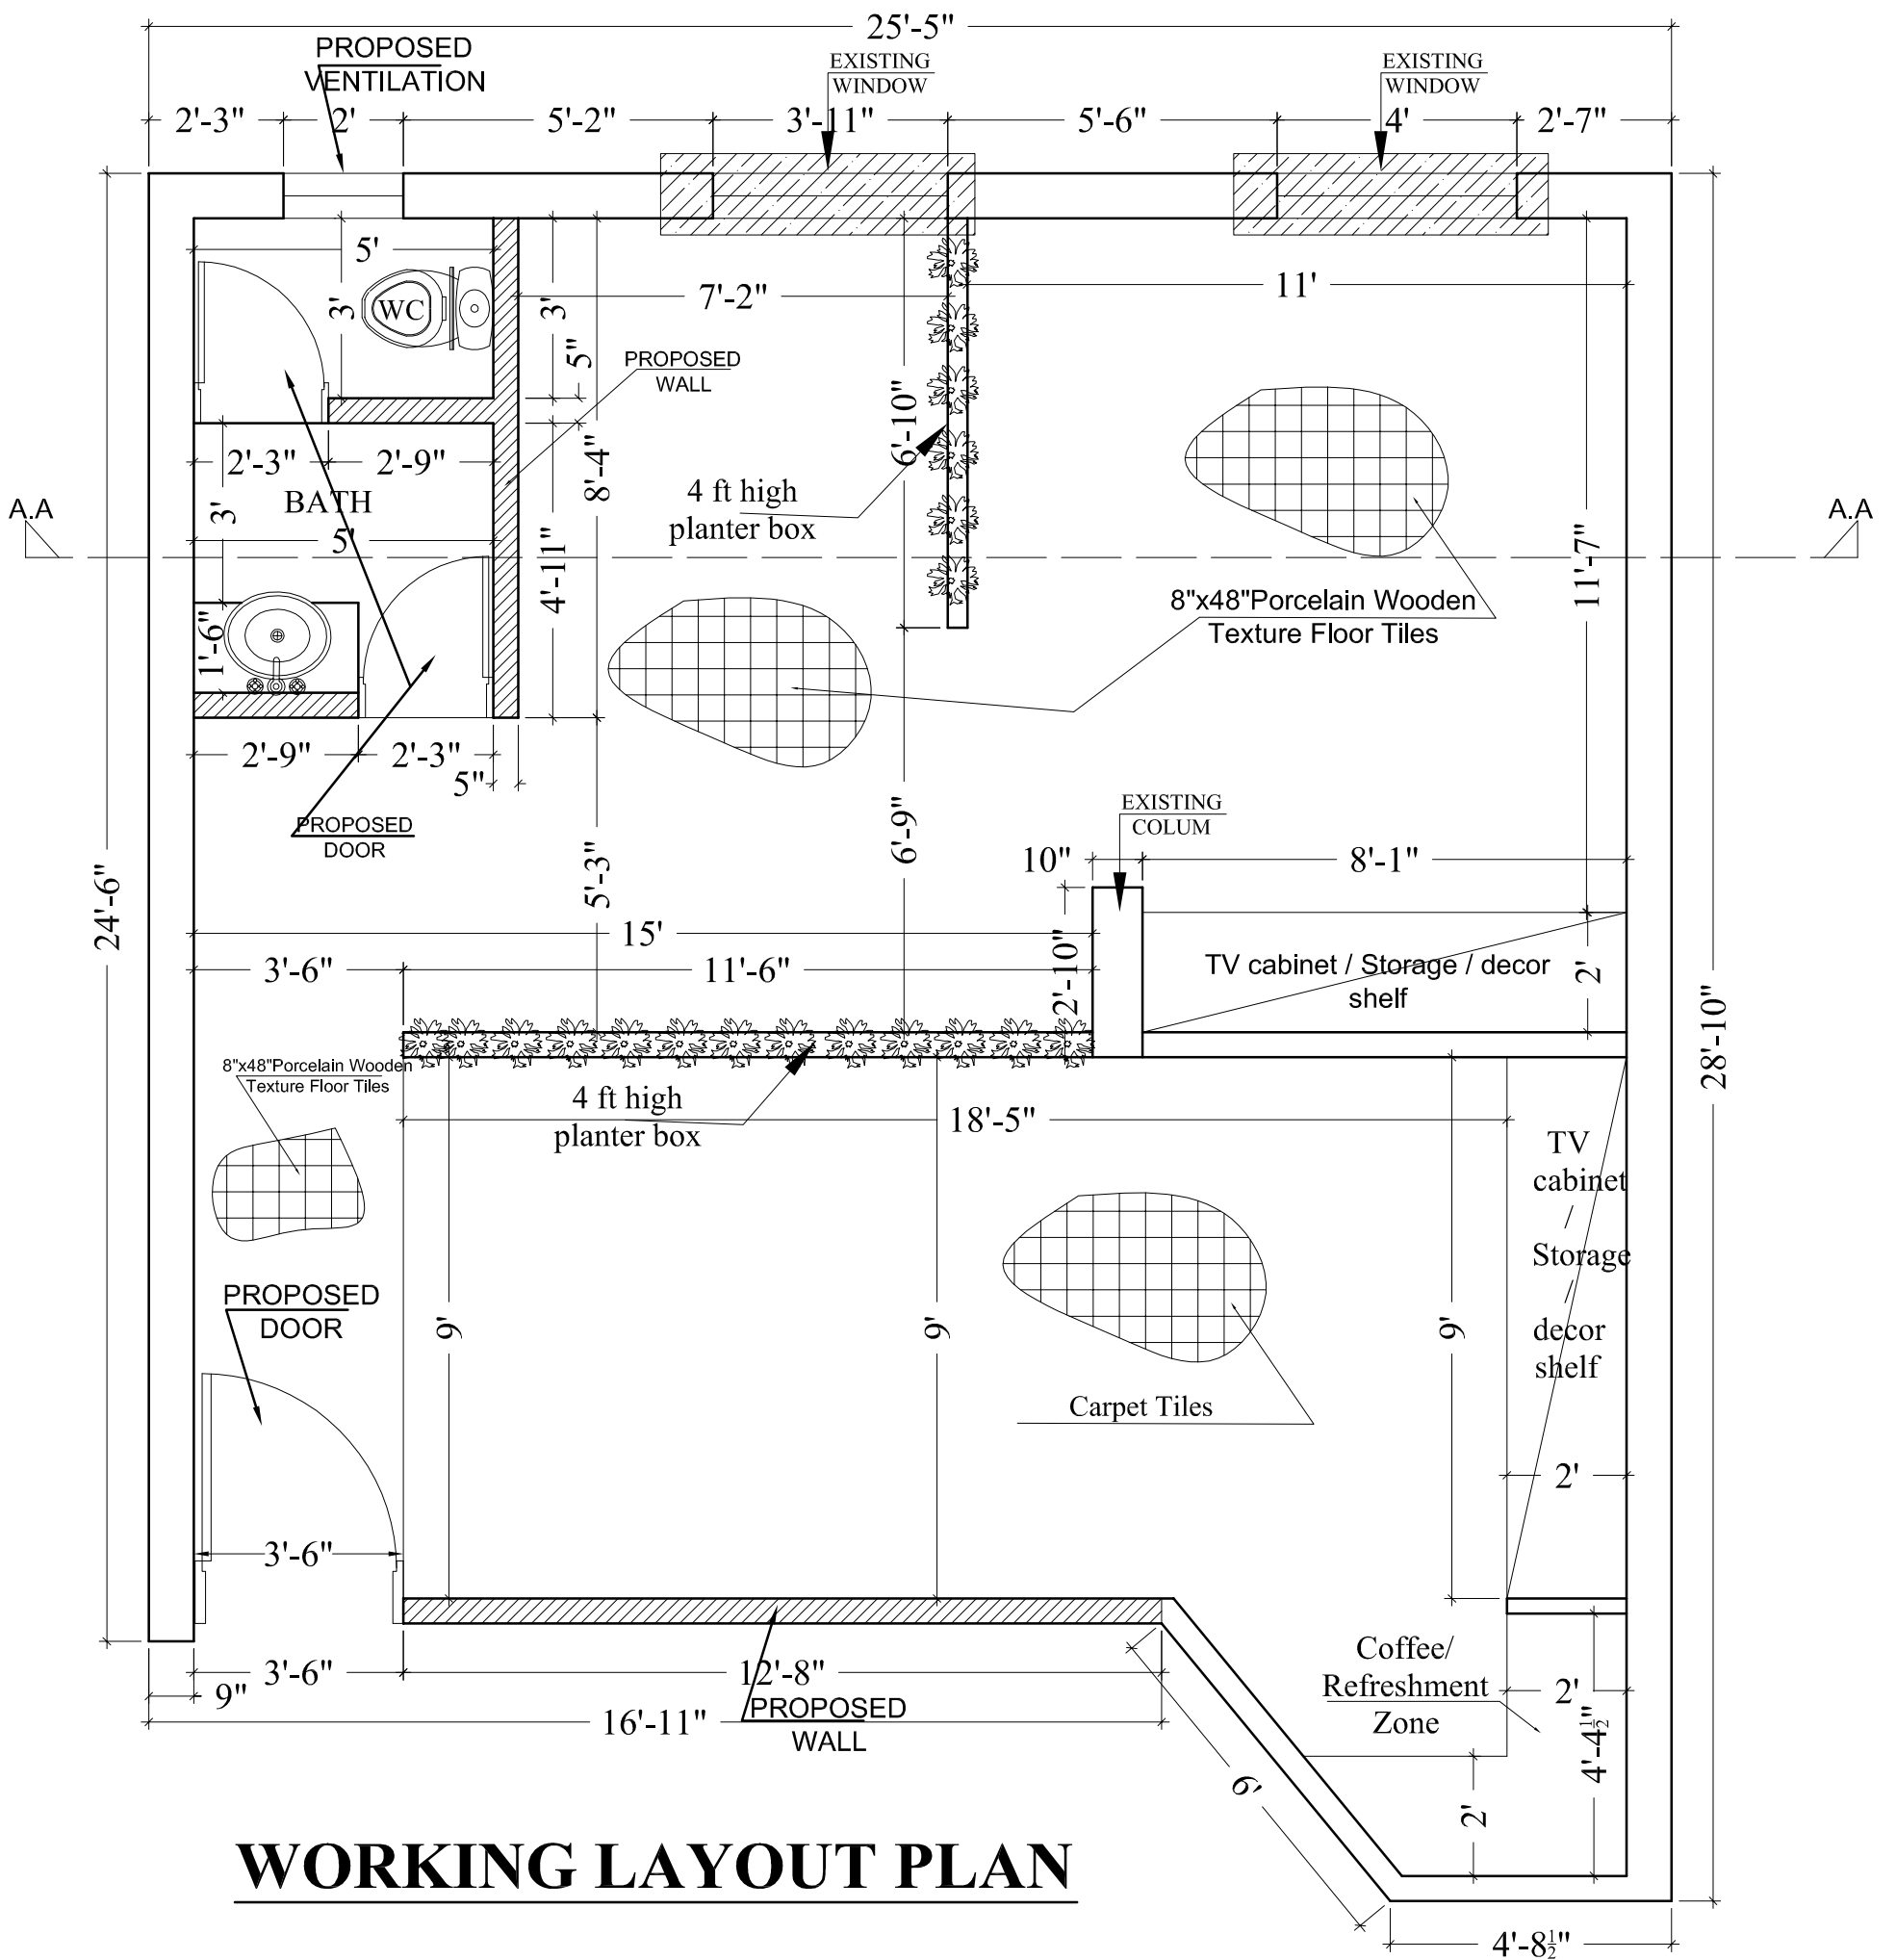

WORKING LAYOUT PLAN

CONSULTANTS :

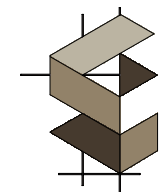

DYNAMIC DESIGNS
ARCHITECTURE

CONTACT:



+92-333-5364433



dynamicdesignsarchitecture@gmail.com

LOCATION:



Office 4A, Al-Hajj Sher Tower, Ring Road,
Near Hayatabad, Peshawar

CLIENT:

ICAP

DRAWING TITLE:

PROPOSED WORKING LAYOUT PLAN

DATE:


SEPTEMBER-2026

DRAWING NO.

A-06


SCALE:

N. T. S.

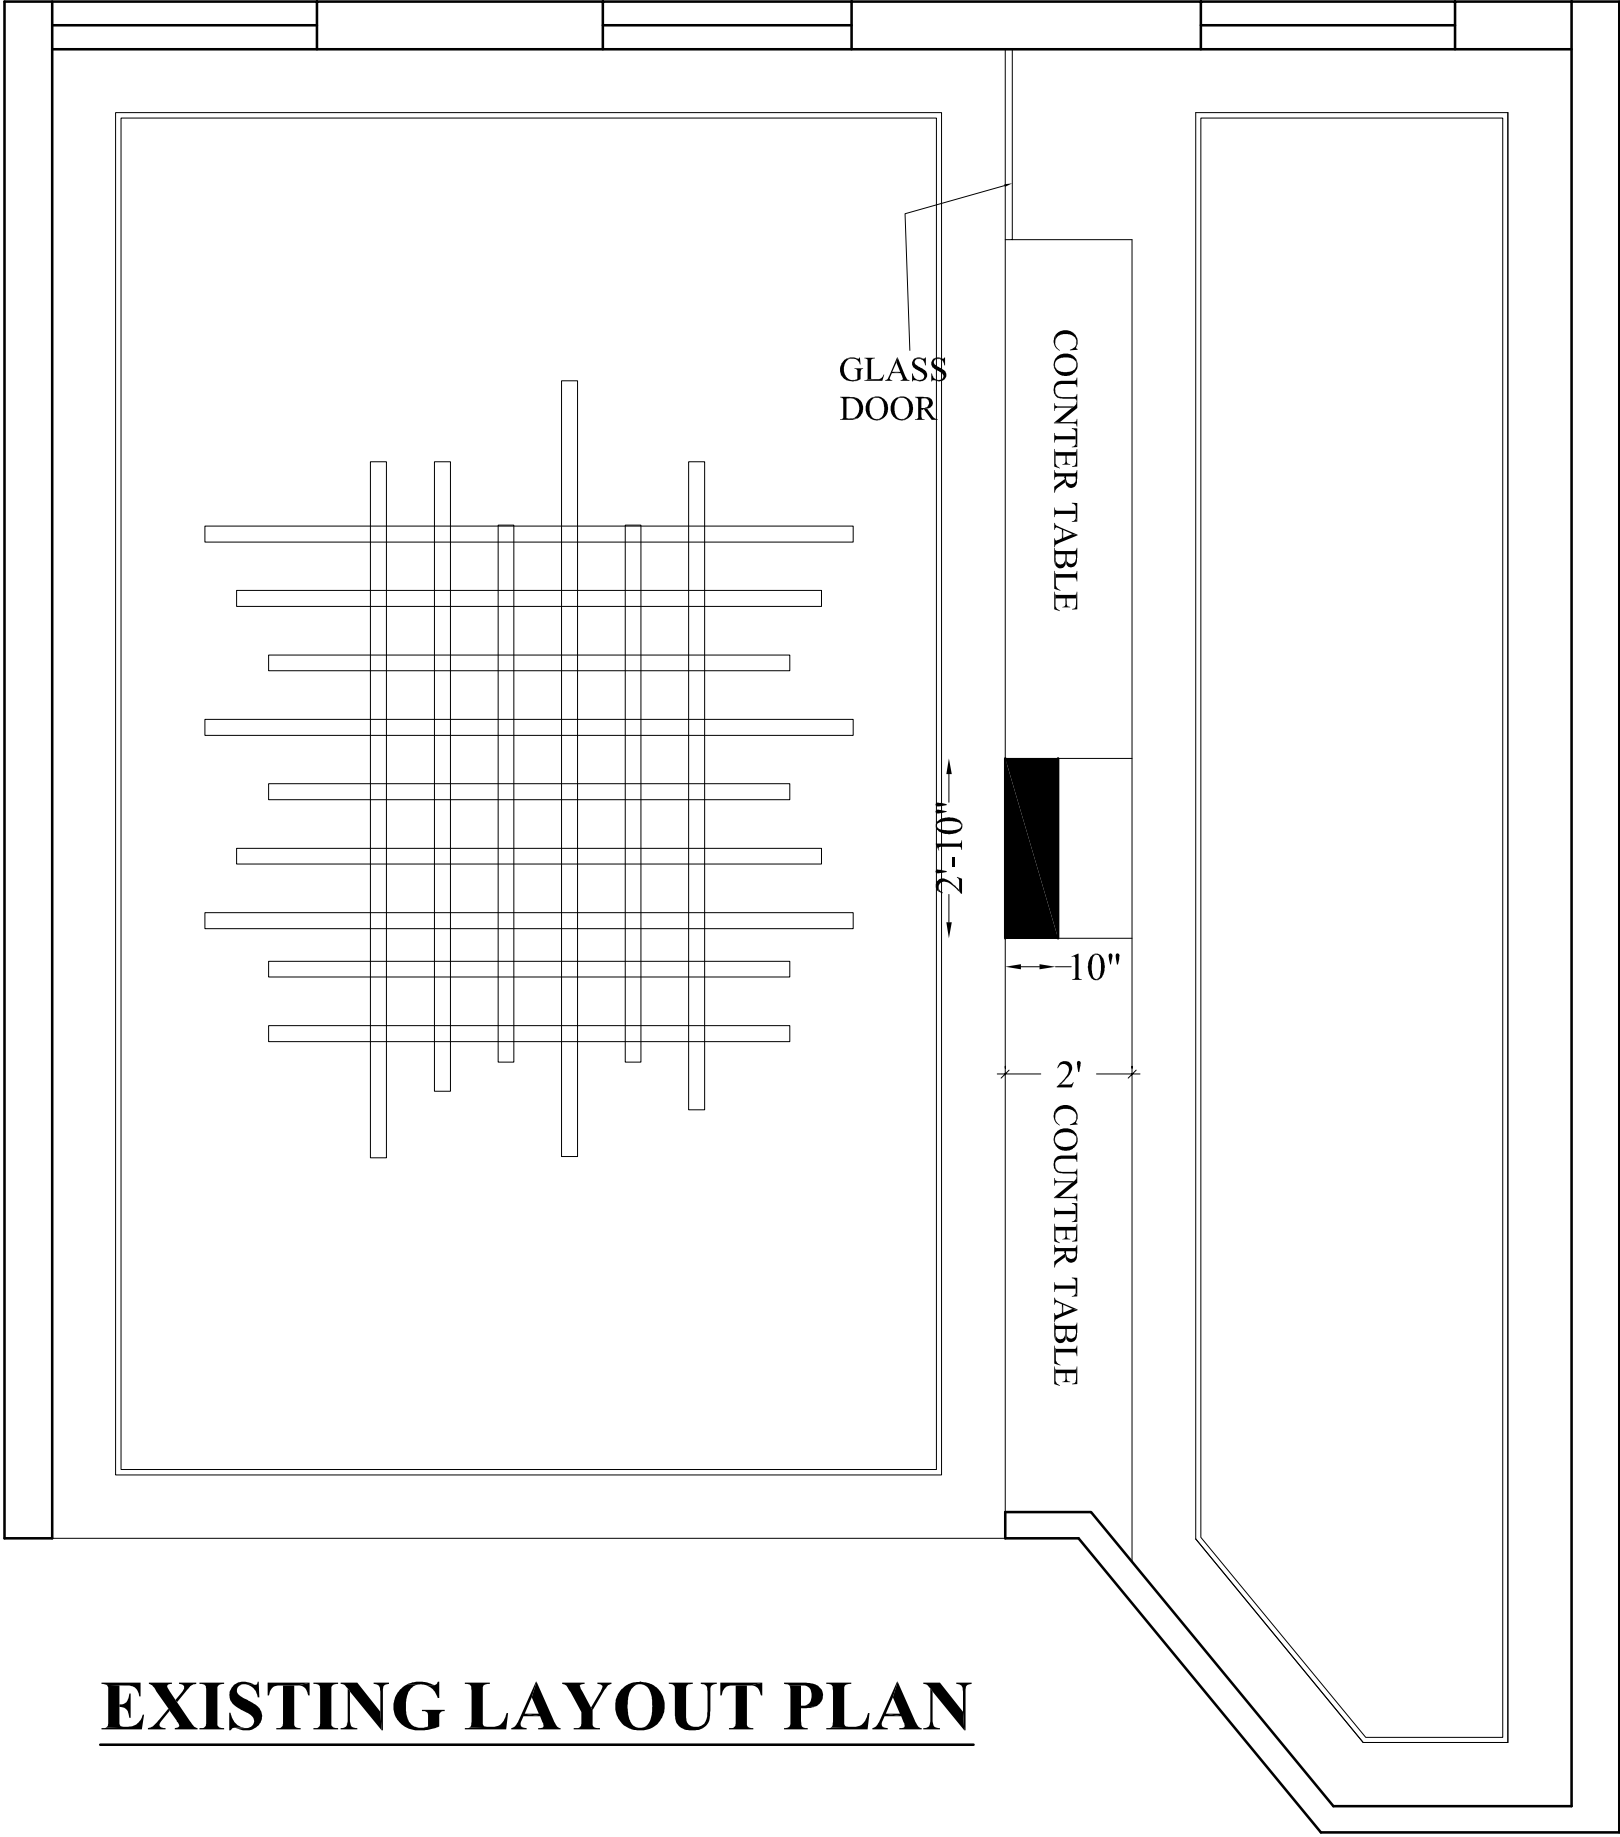

EXISTING LAYOUT PLAN

CONSULTANTS :

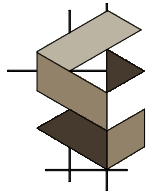

DYNAMIC DESIGNS
ARCHITECTURE

CONTACT:

+92-333-5364433
dynamicdesignsarchitecture@gmail.com

LOCATION:

Office 4A, Al-Hajj Sher Tower, Ring Road,
Near Hayatabad, Peshawar

CLIENT:

ICAP

DRAWING TITLE:

EXISTING CEILING LAYOUT PLAN

DATE:


SEPTEMBER-2026

DRAWING NO.


A-07


SCALE:

N. T. S.

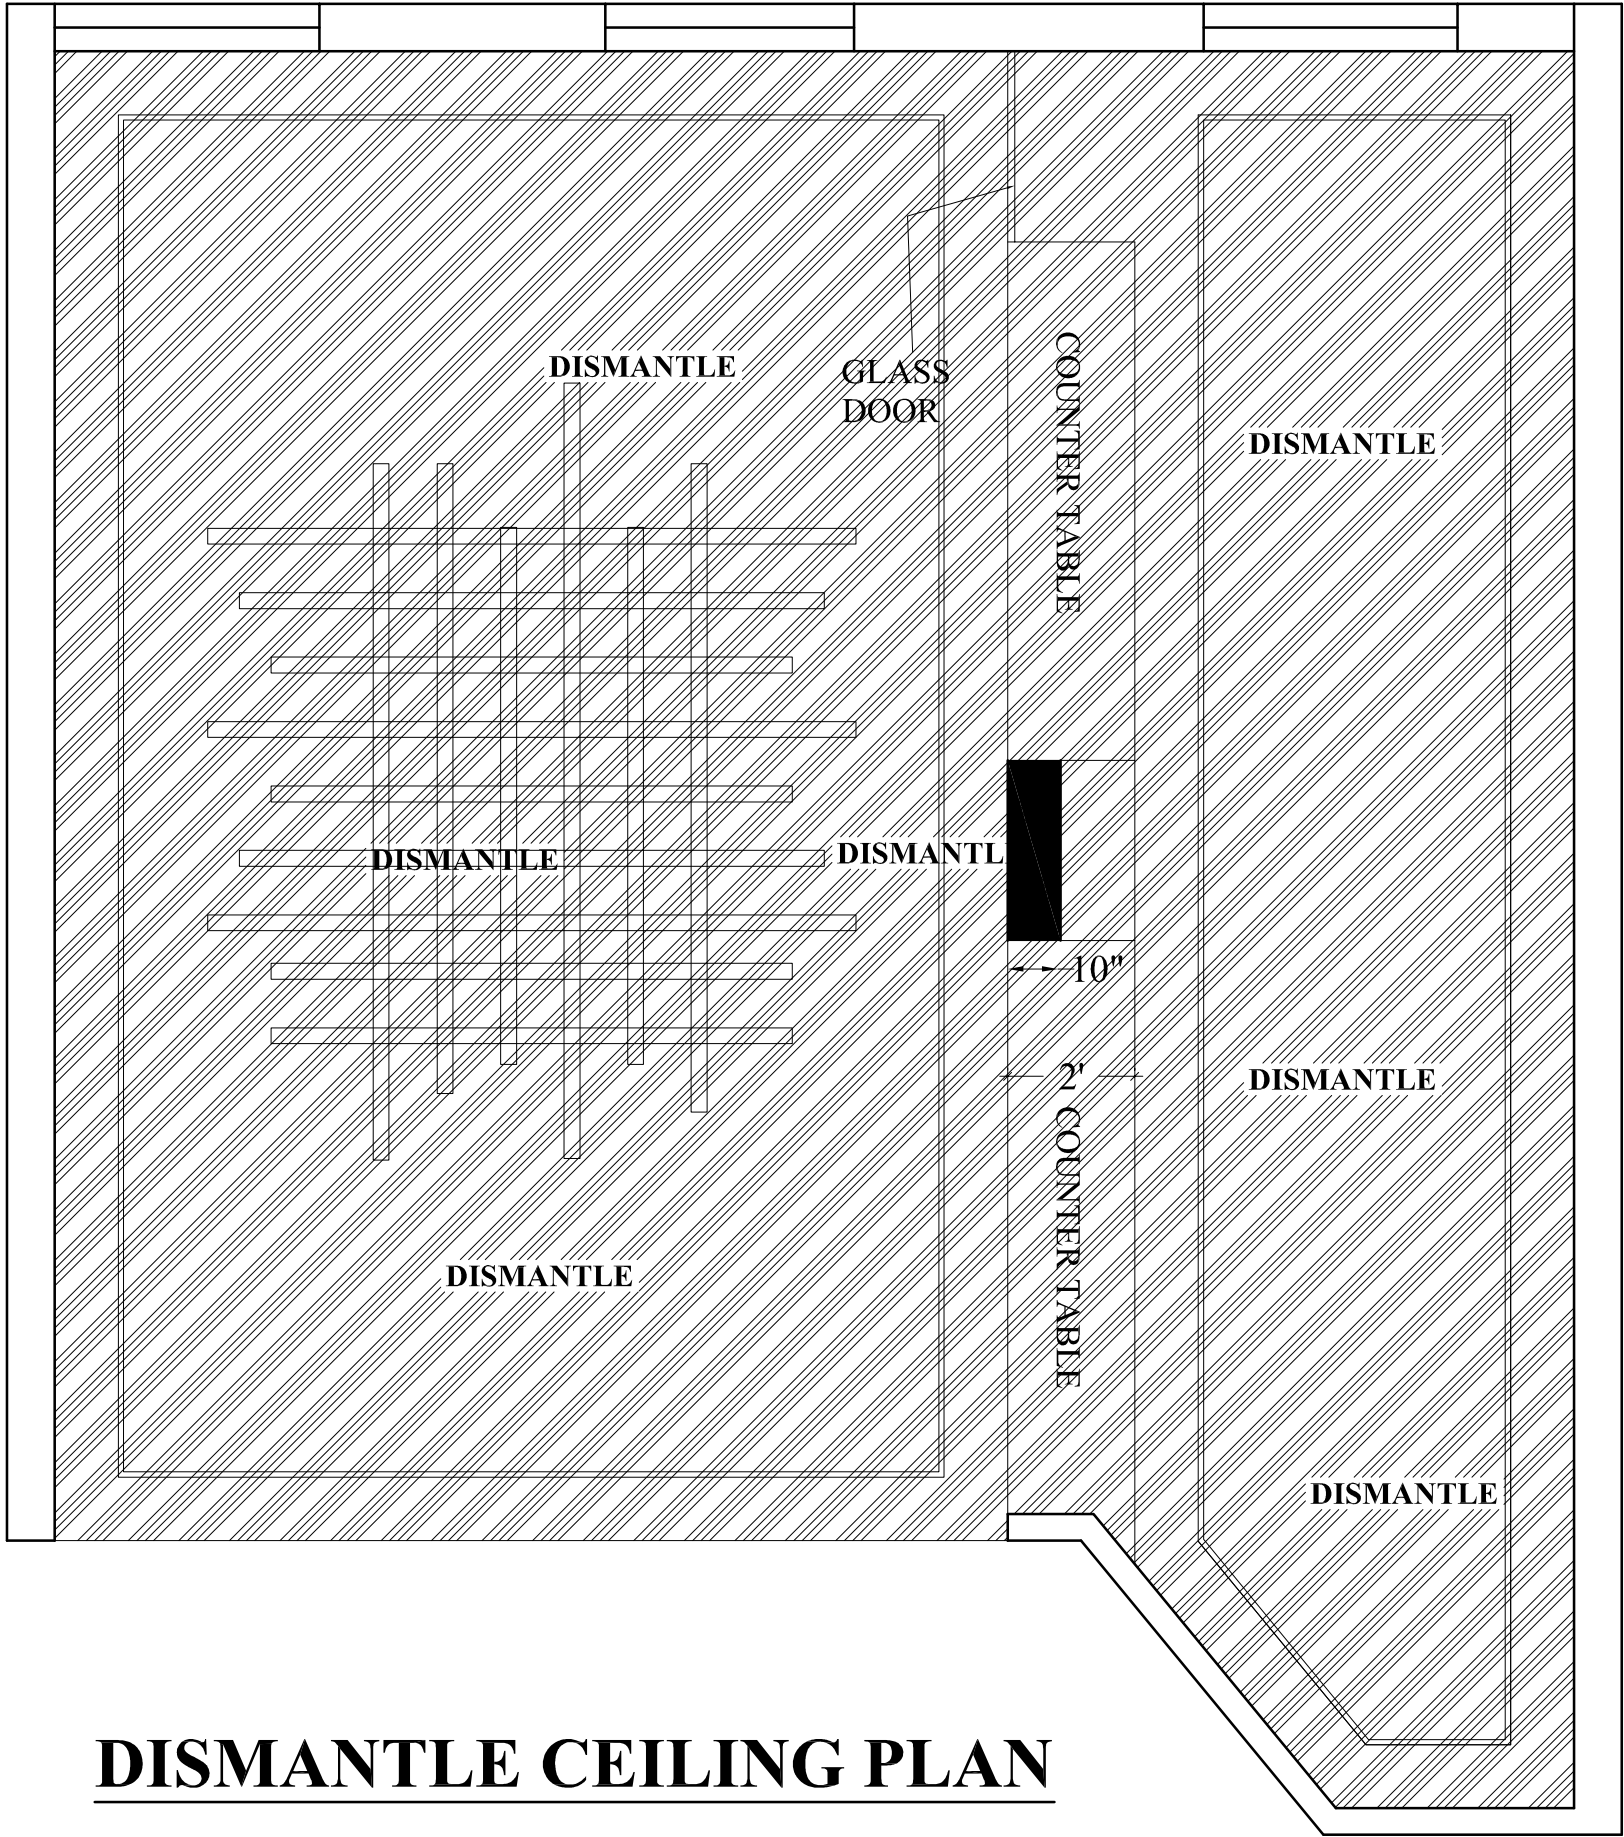


DISMANTLE CEILING PLAN

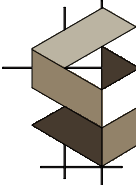CONSULTANTS :		CLIENT:	DRAWING TITLE:		
 DYNAMIC DESIGNS ARCHITECTURE	CONTACT:  +92-333-5364433  dynamicdesignsarchitecture@gmail.com		DISMANTLE CEILING LAYOUT PLAN		
	LOCATION:  Office 4A, Al-Hajj Sher Tower, Ring Road, Near Hayatabad, Peshawar	ICAP	DATE:	DRAWING NO.	SCALE:
			SEPTEMBER-2026	A-08	N. T. S.

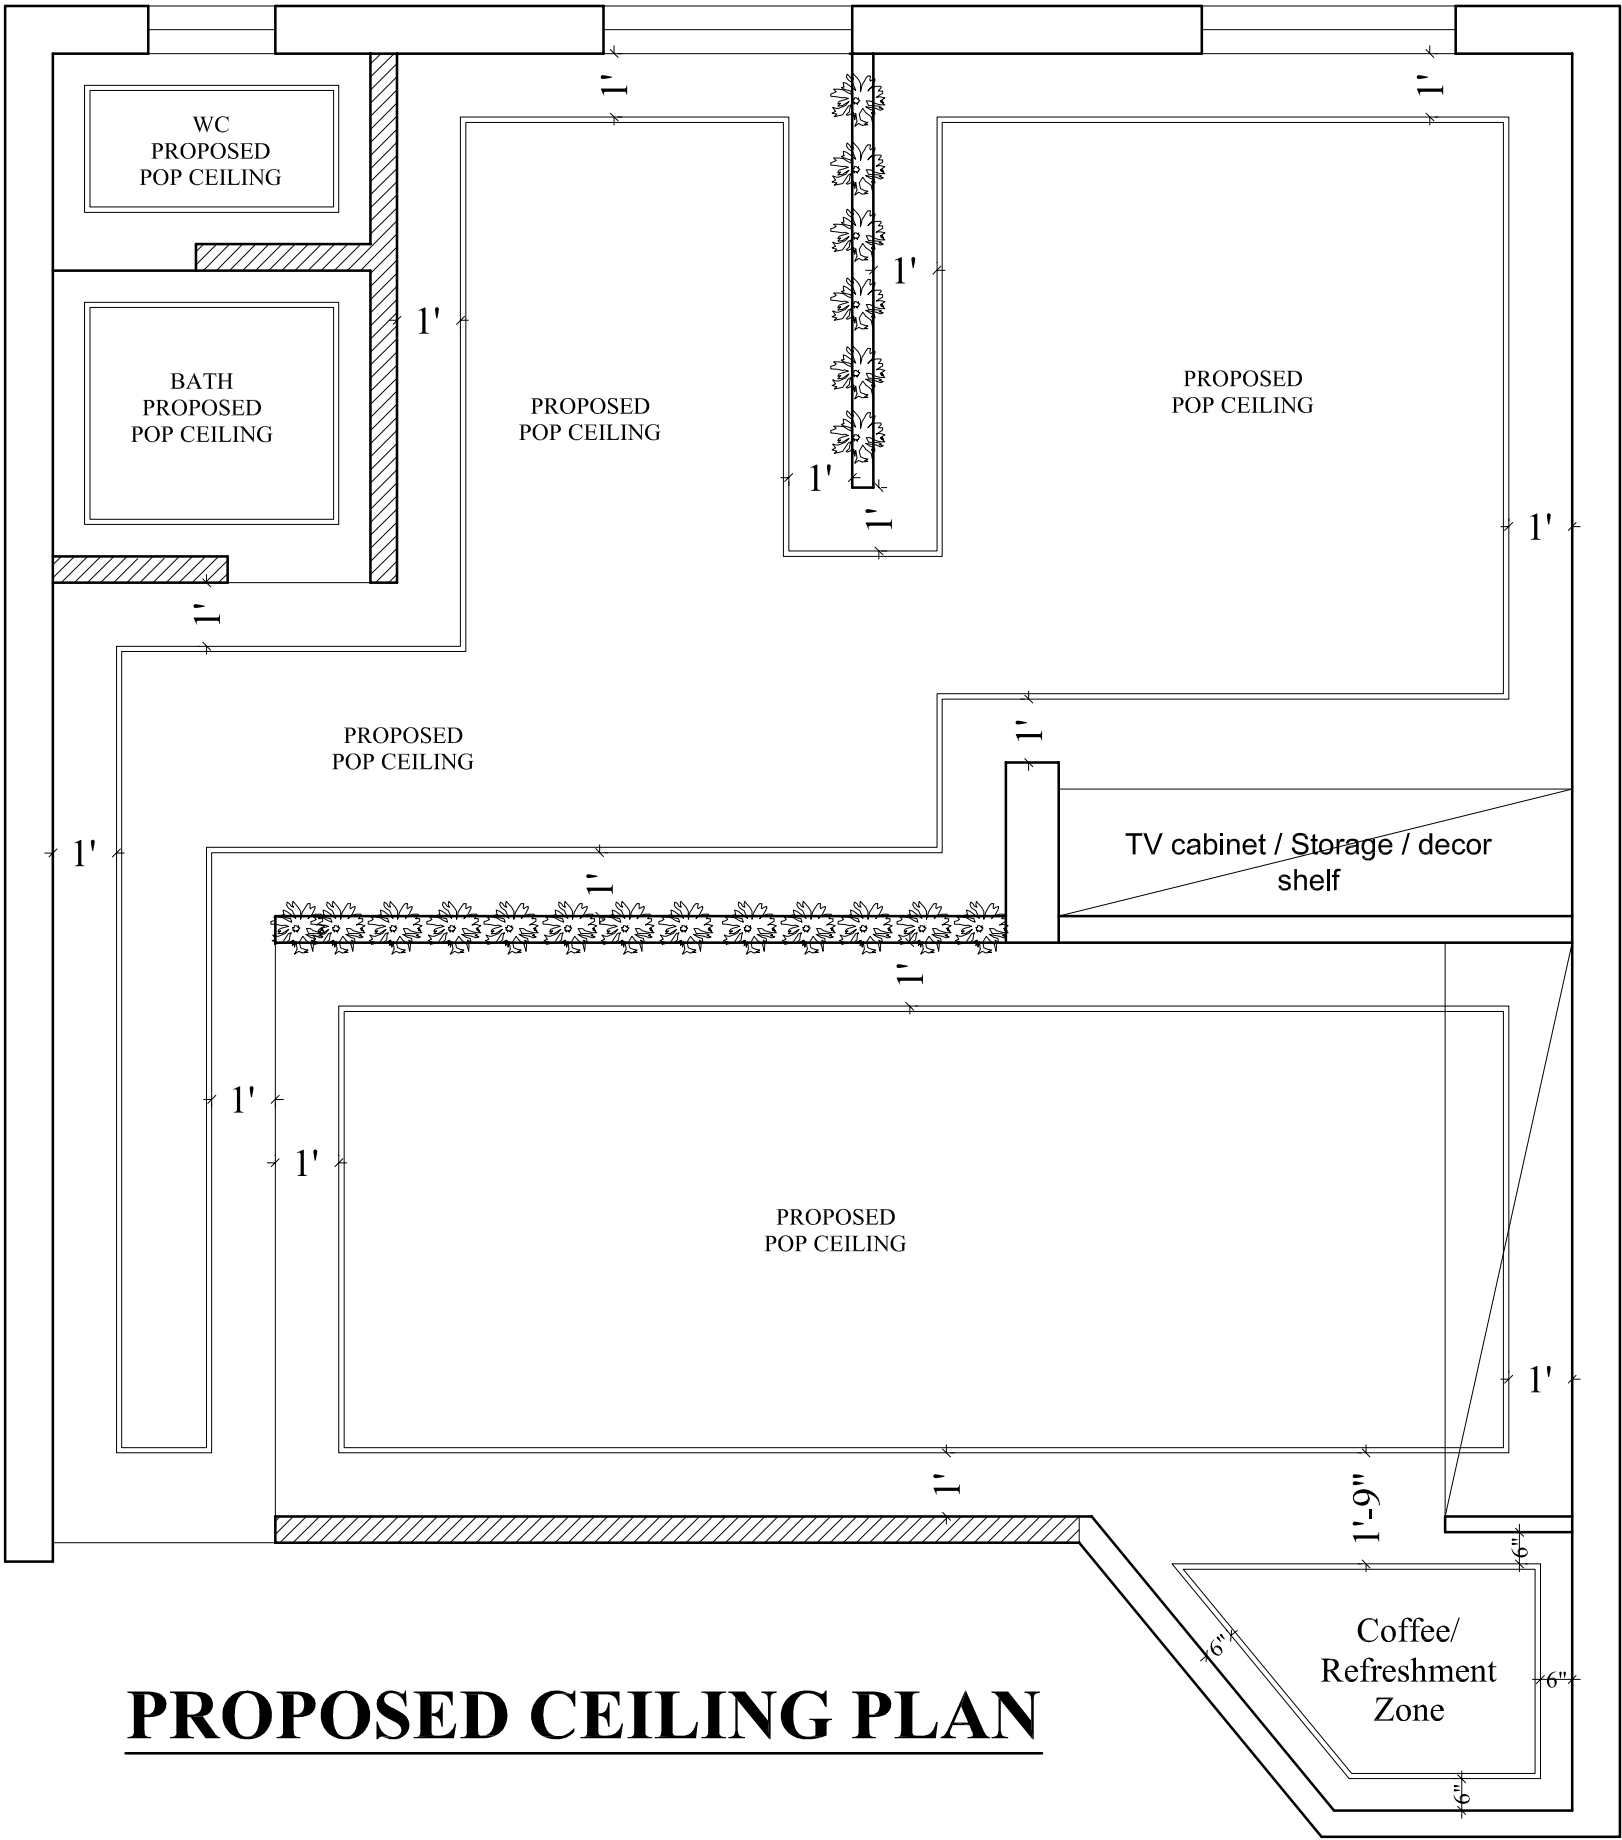

PROPOSED CEILING PLAN

CONSULTANTS :

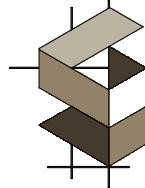

DYNAMIC DESIGNS
ARCHITECTURE

CONTACT:



+92-333-5364433



dynamicdesignsarchitecture@gmail.com

LOCATION:



Office 4A, Al-Hajj Sher Tower, Ring Road,
Near Hayatabad, Peshawar

CLIENT:

ICAP

DRAWING TITLE:

PROPOSED CEILING LAYOUT PLAN

DATE:


SEPTEMBER-2026

DRAWING NO.


A-09


SCALE:

N. T. S.

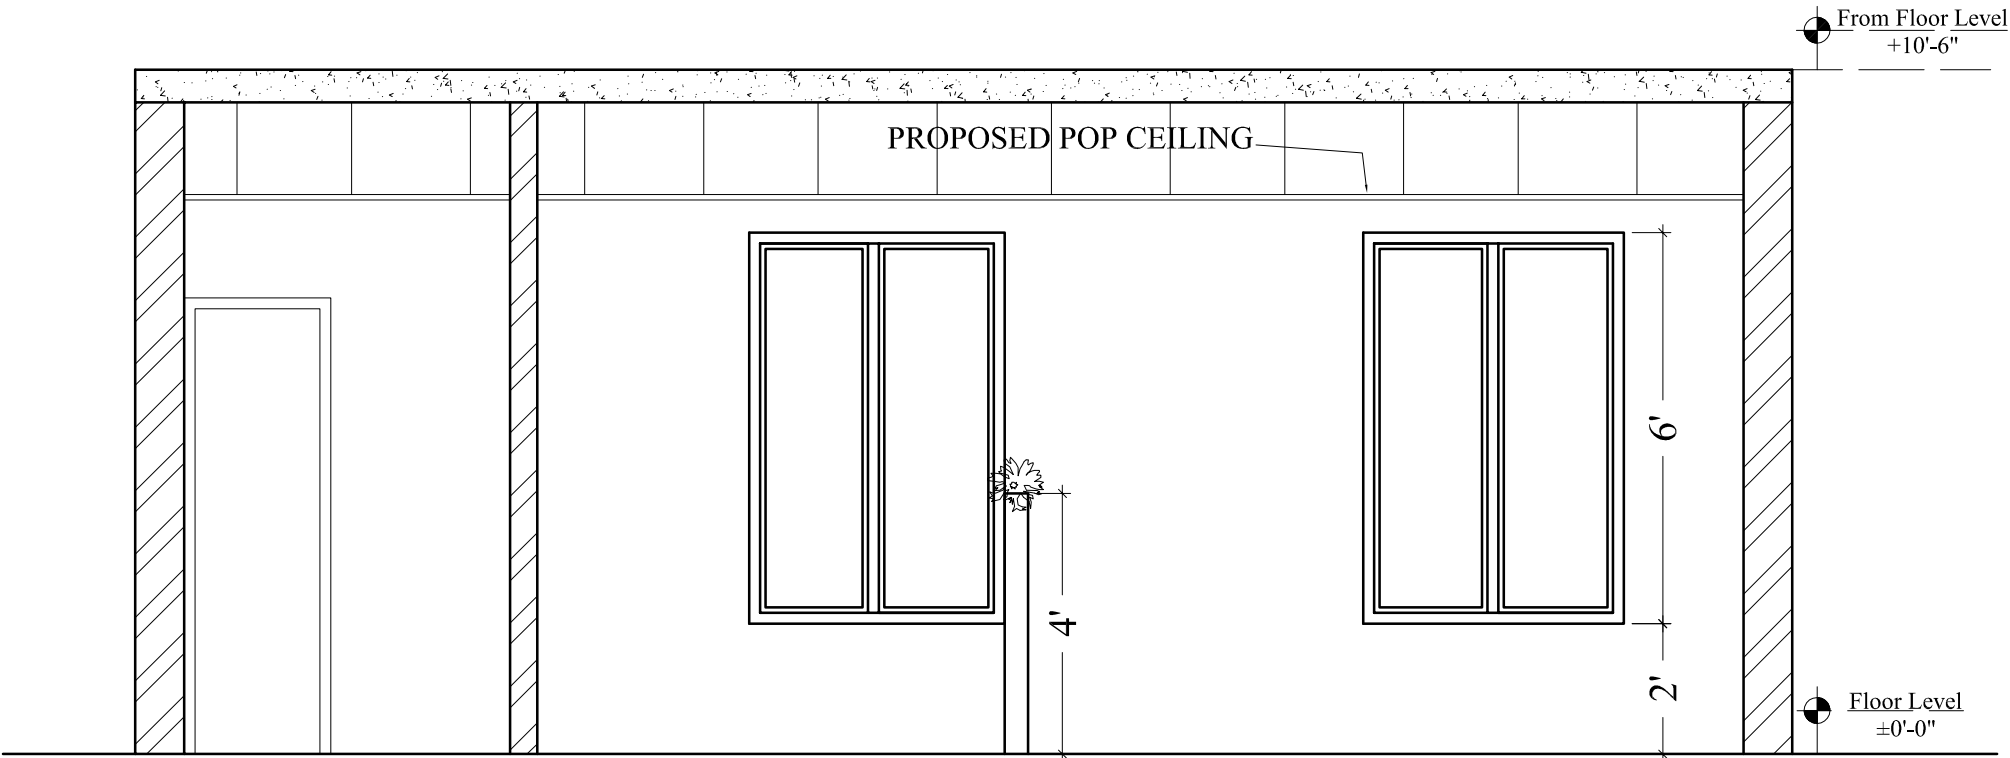


SECTION AT A-A'

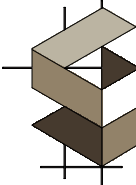CONSULTANTS :		CLIENT:	DRAWING TITLE:		
 DYNAMIC DESIGNS ARCHITECTURE	CONTACT:  +92-333-5364433  dynamicdesignsarchitecture@gmail.com		SECTION AT A-A		
	LOCATION:  Office 4A, Al-Hajj Sher Tower, Ring Road, Near Hayatabad, Peshawar	ICAP	DATE:	DRAWING NO.	SCALE:
			SEPTEMBER-2026	A-10	N. T. S.

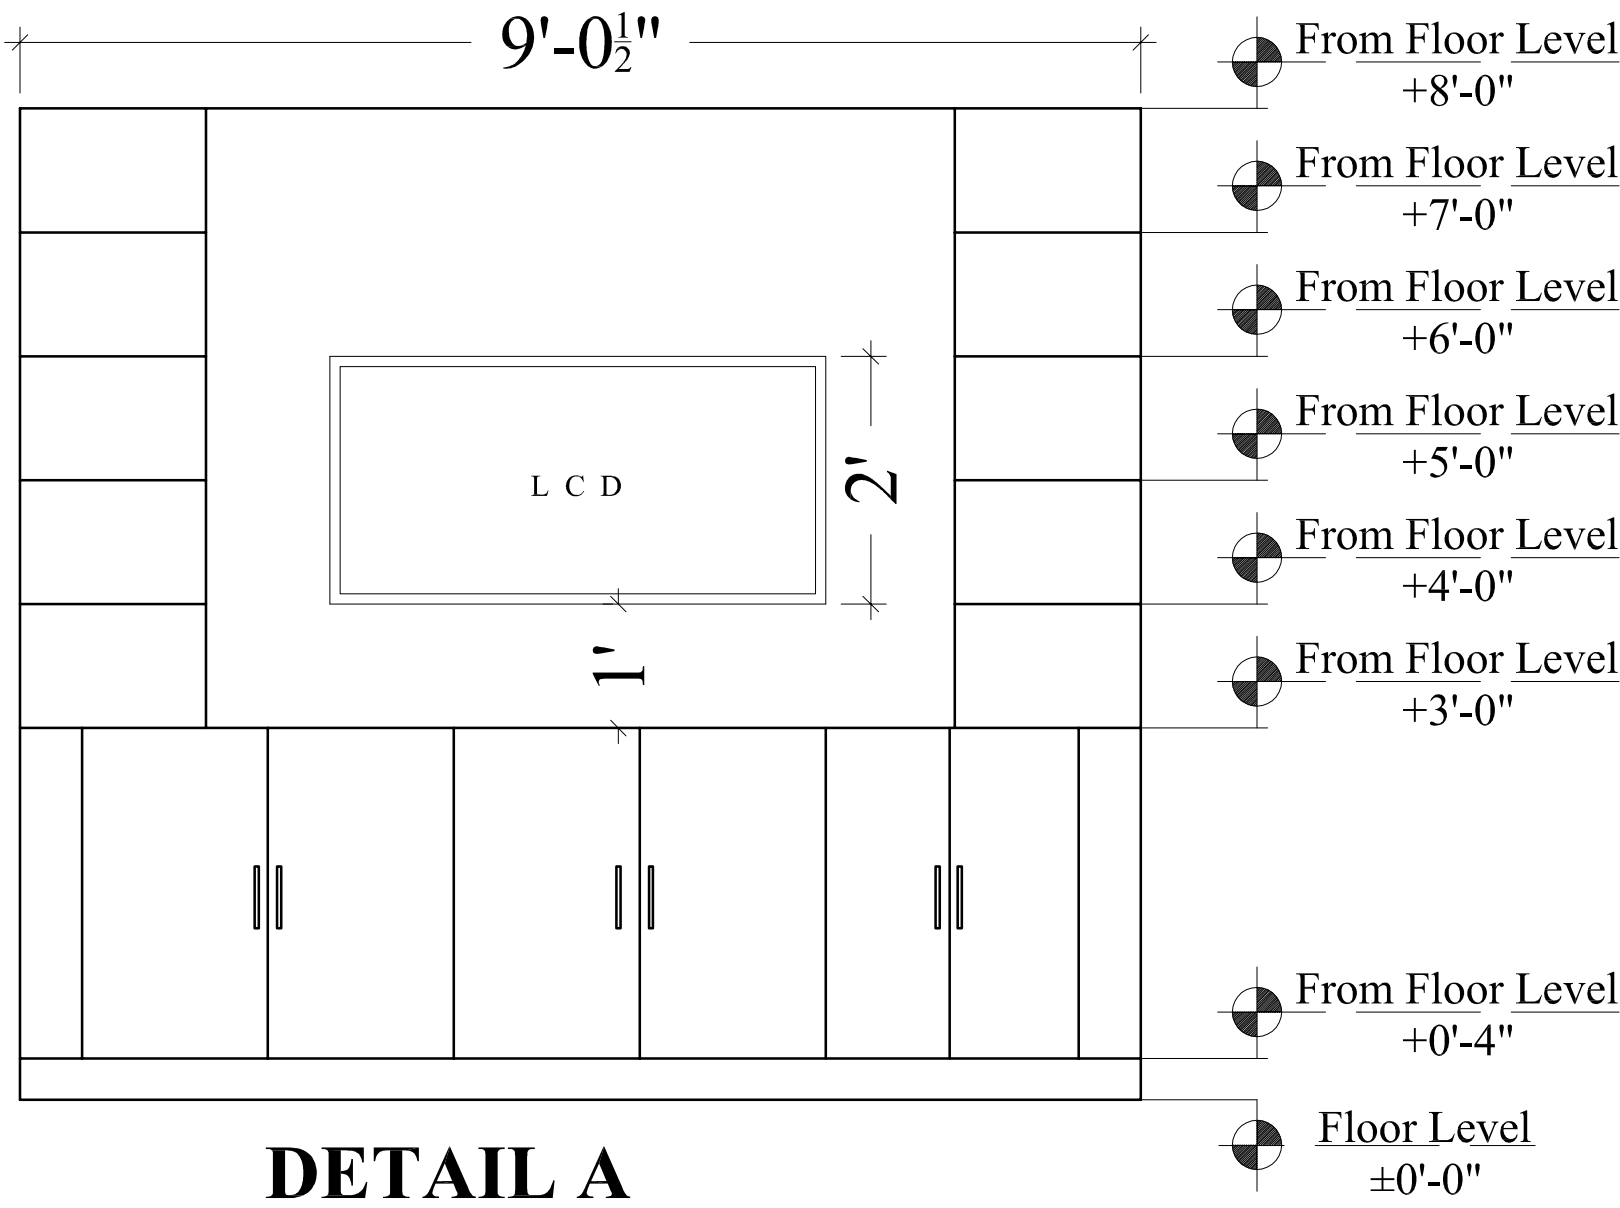

CONSULTANTS :

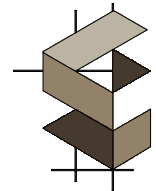

DYNAMIC DESIGNS
ARCHITECTURE

CONTACT:



+92-333-5364433



dynamicdesignsarchitecture@gmail.com

LOCATION:



Office 4A, Al-Hajj Sher Tower, Ring Road,
Near Hayatabad, Peshawar

CLIENT:

ICAP

DRAWING TITLE:

DETAIL-A

DATE:


SEPTEMBER-2026

DRAWING NO.


A-11

SCALE:

N. T. S.

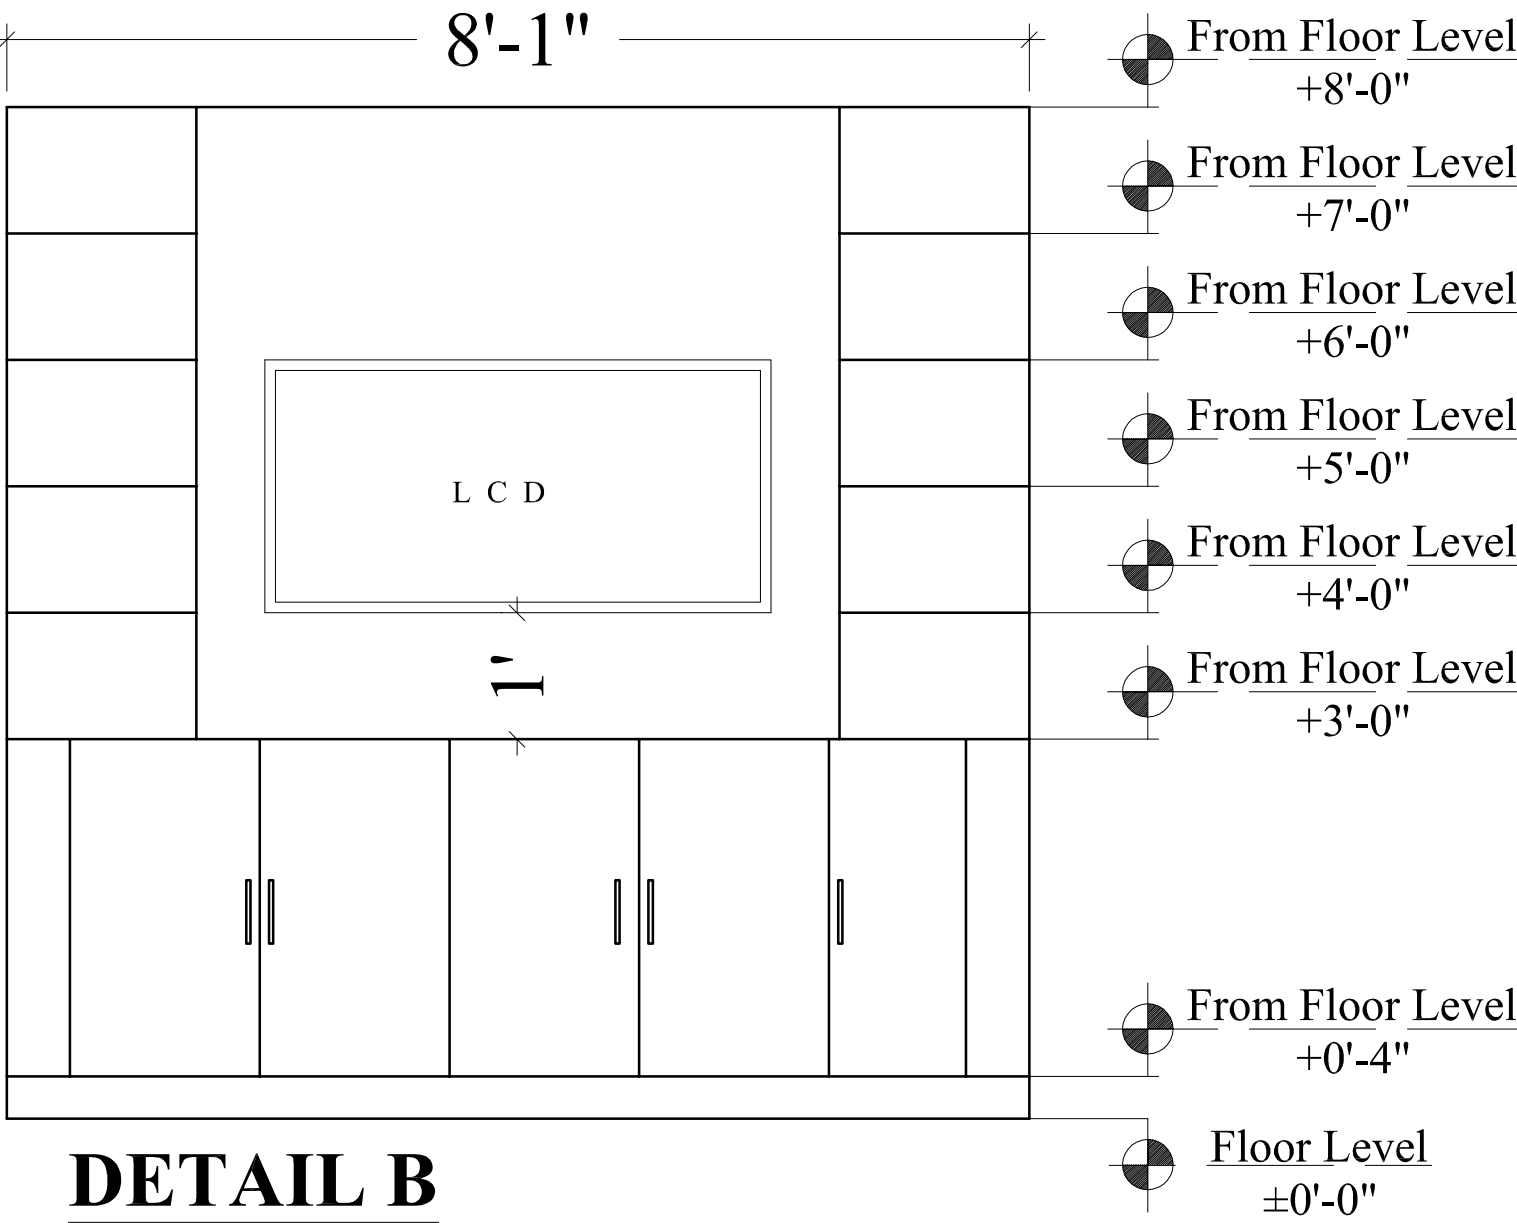

CONSULTANTS :

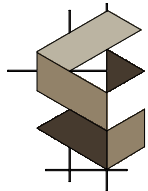

DYNAMIC DESIGNS
ARCHITECTURE

CONTACT:



+92-333-5364433



dynamicdesignsarchitecture@gmail.com

LOCATION:



Office 4A, Al-Hajj Sher Tower, Ring Road,
Near Hayatabad, Peshawar

CLIENT:

ICAP

DRAWING TITLE:

DETAIL-B

DATE:


SEPTEMBER-2026

DRAWING NO.


A-12

SCALE:


N. T. S.

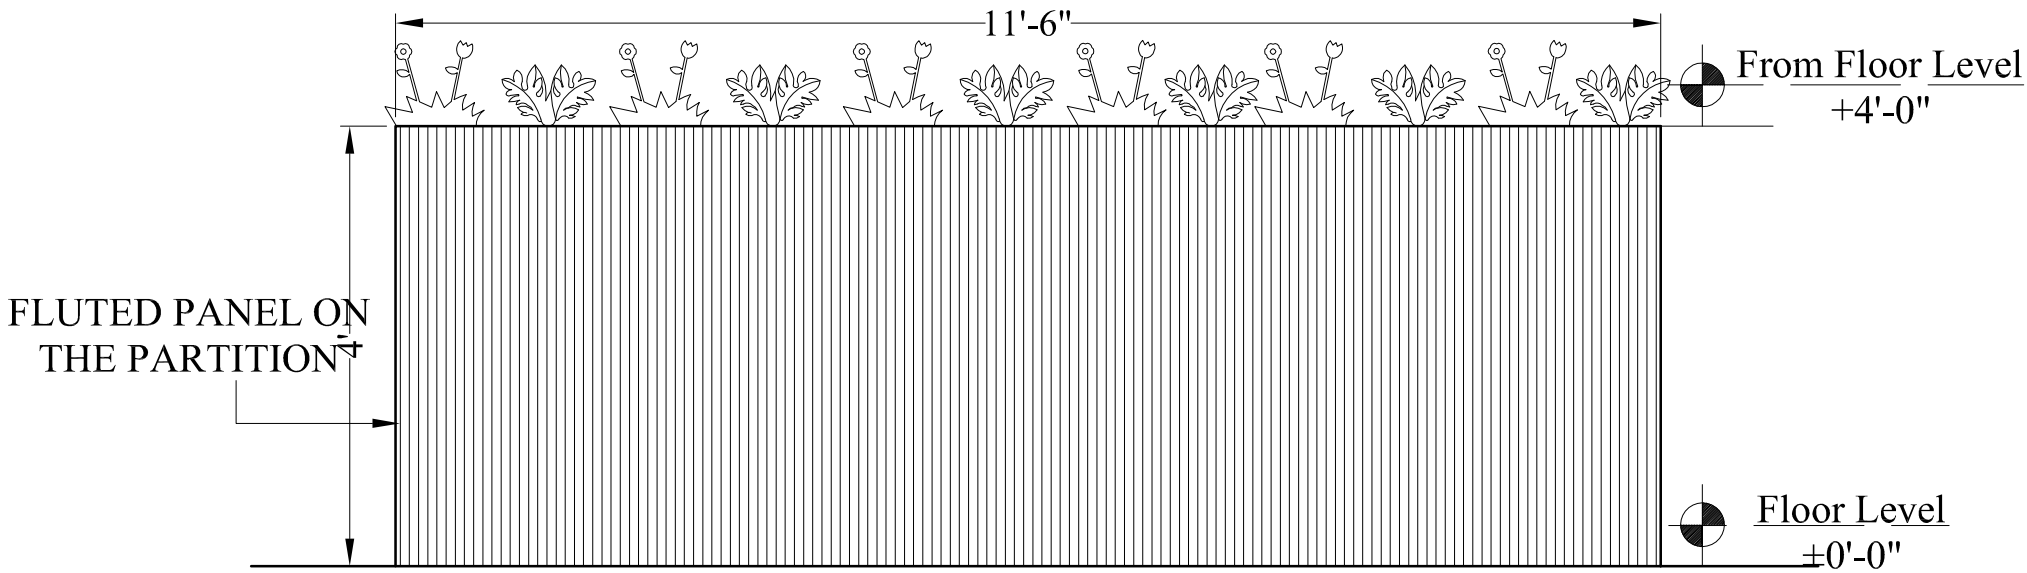


DETAIL-C

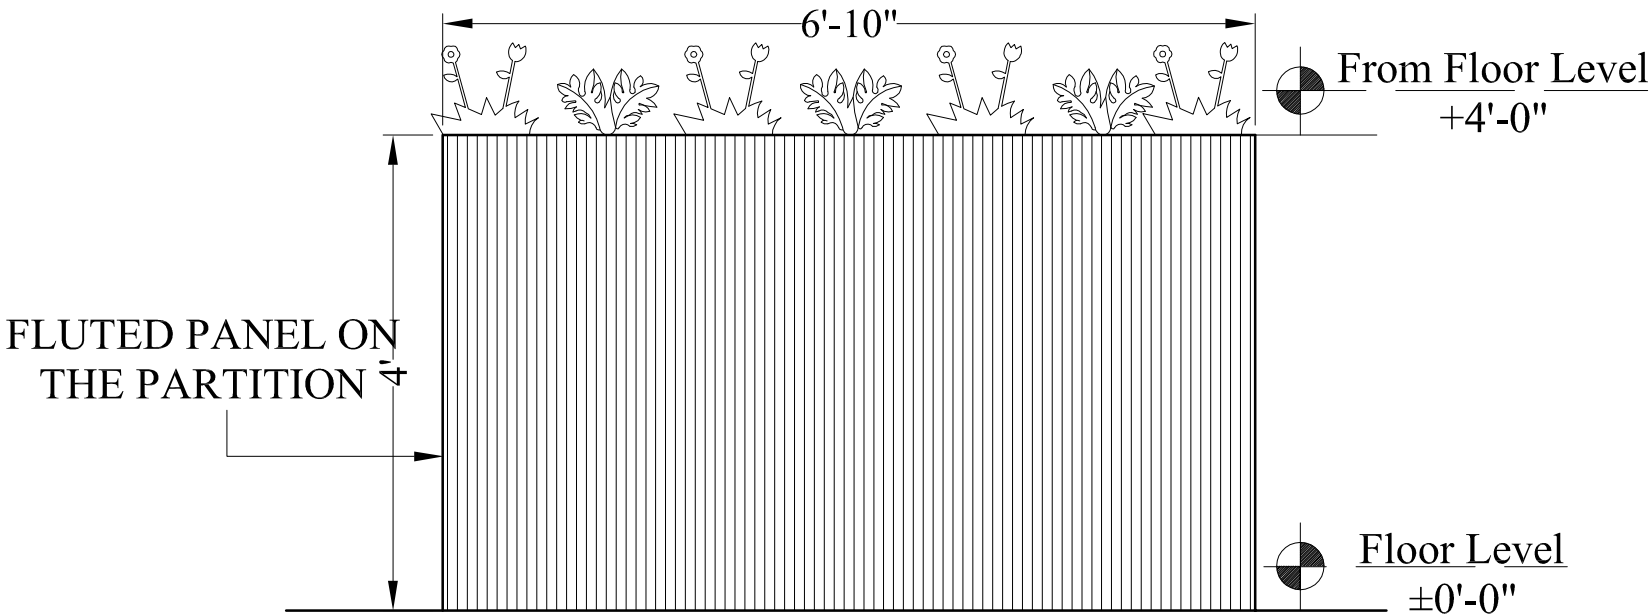

DETAIL-D

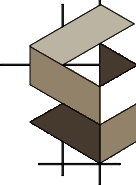CONSULTANTS :		CLIENT:	DRAWING TITLE:		
 DYNAMIC DESIGNS ARCHITECTURE	CONTACT:  +92-333-5364433  dynamicdesignsarchitecture@gmail.com		DETAIL-C&D		
	LOCATION:  Office 4A, Al-Hajj Sher Tower, Ring Road, Near Hayatabad, Peshawar		DATE: SEPTEMBER-2026	DRAWING NO. A-13	SCALE: N. T. S.

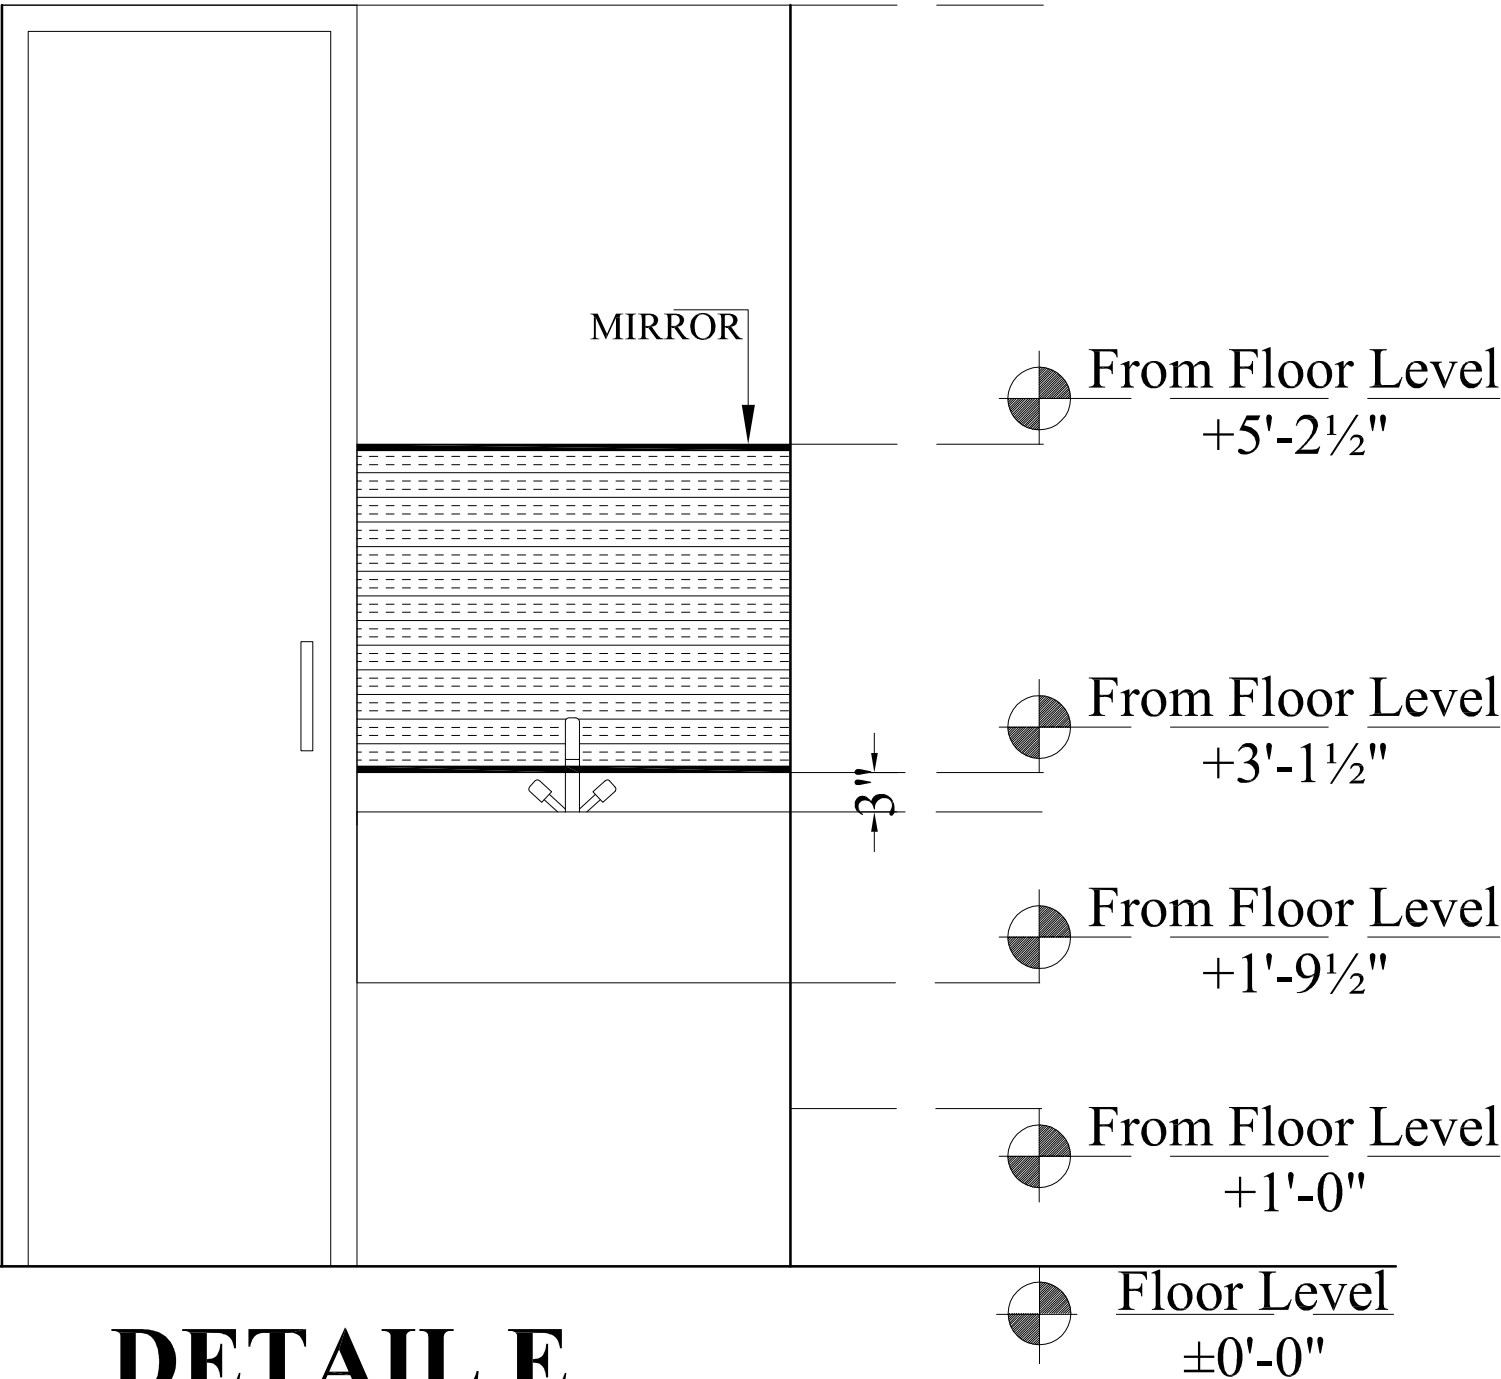

DETAIL E