


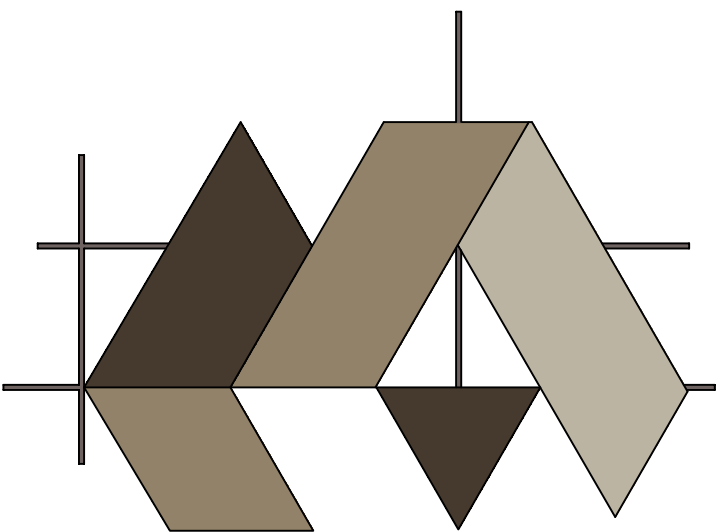

DYNAMIC DESIGNS ARCHITECTURE

PLUMBING
DRAWINGS

PLUMBING DRAWING

01	P-01	LIST OF DRAWINGS
02	P-02	WATER SUPPLY LAYOUT PLAN
03	P-03	SEWERAGE LAYOUT PLAN
04	P-04	GENERAL DETAILS
05	P-05	LEGENDS

CLIENT:

ICAP

DRAWING TITLE:

LIST OF DRAWING

DATE:

SEPTEMBER 2026


DRAWING NO.

P-01

SCALE:

N. T. S.

CONSULTANTS :

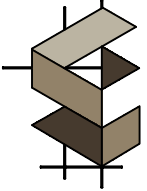

DYNAMIC DESIGNS
ARCHITECTURE

CONTACT:



+92-333-5364433




dynamicdesignsarchitecture@gmail.com


LOCATION:



Office 4A, Al-Hajj Sher Tower, Ring Road,
Near Hayatabad, Peshawar

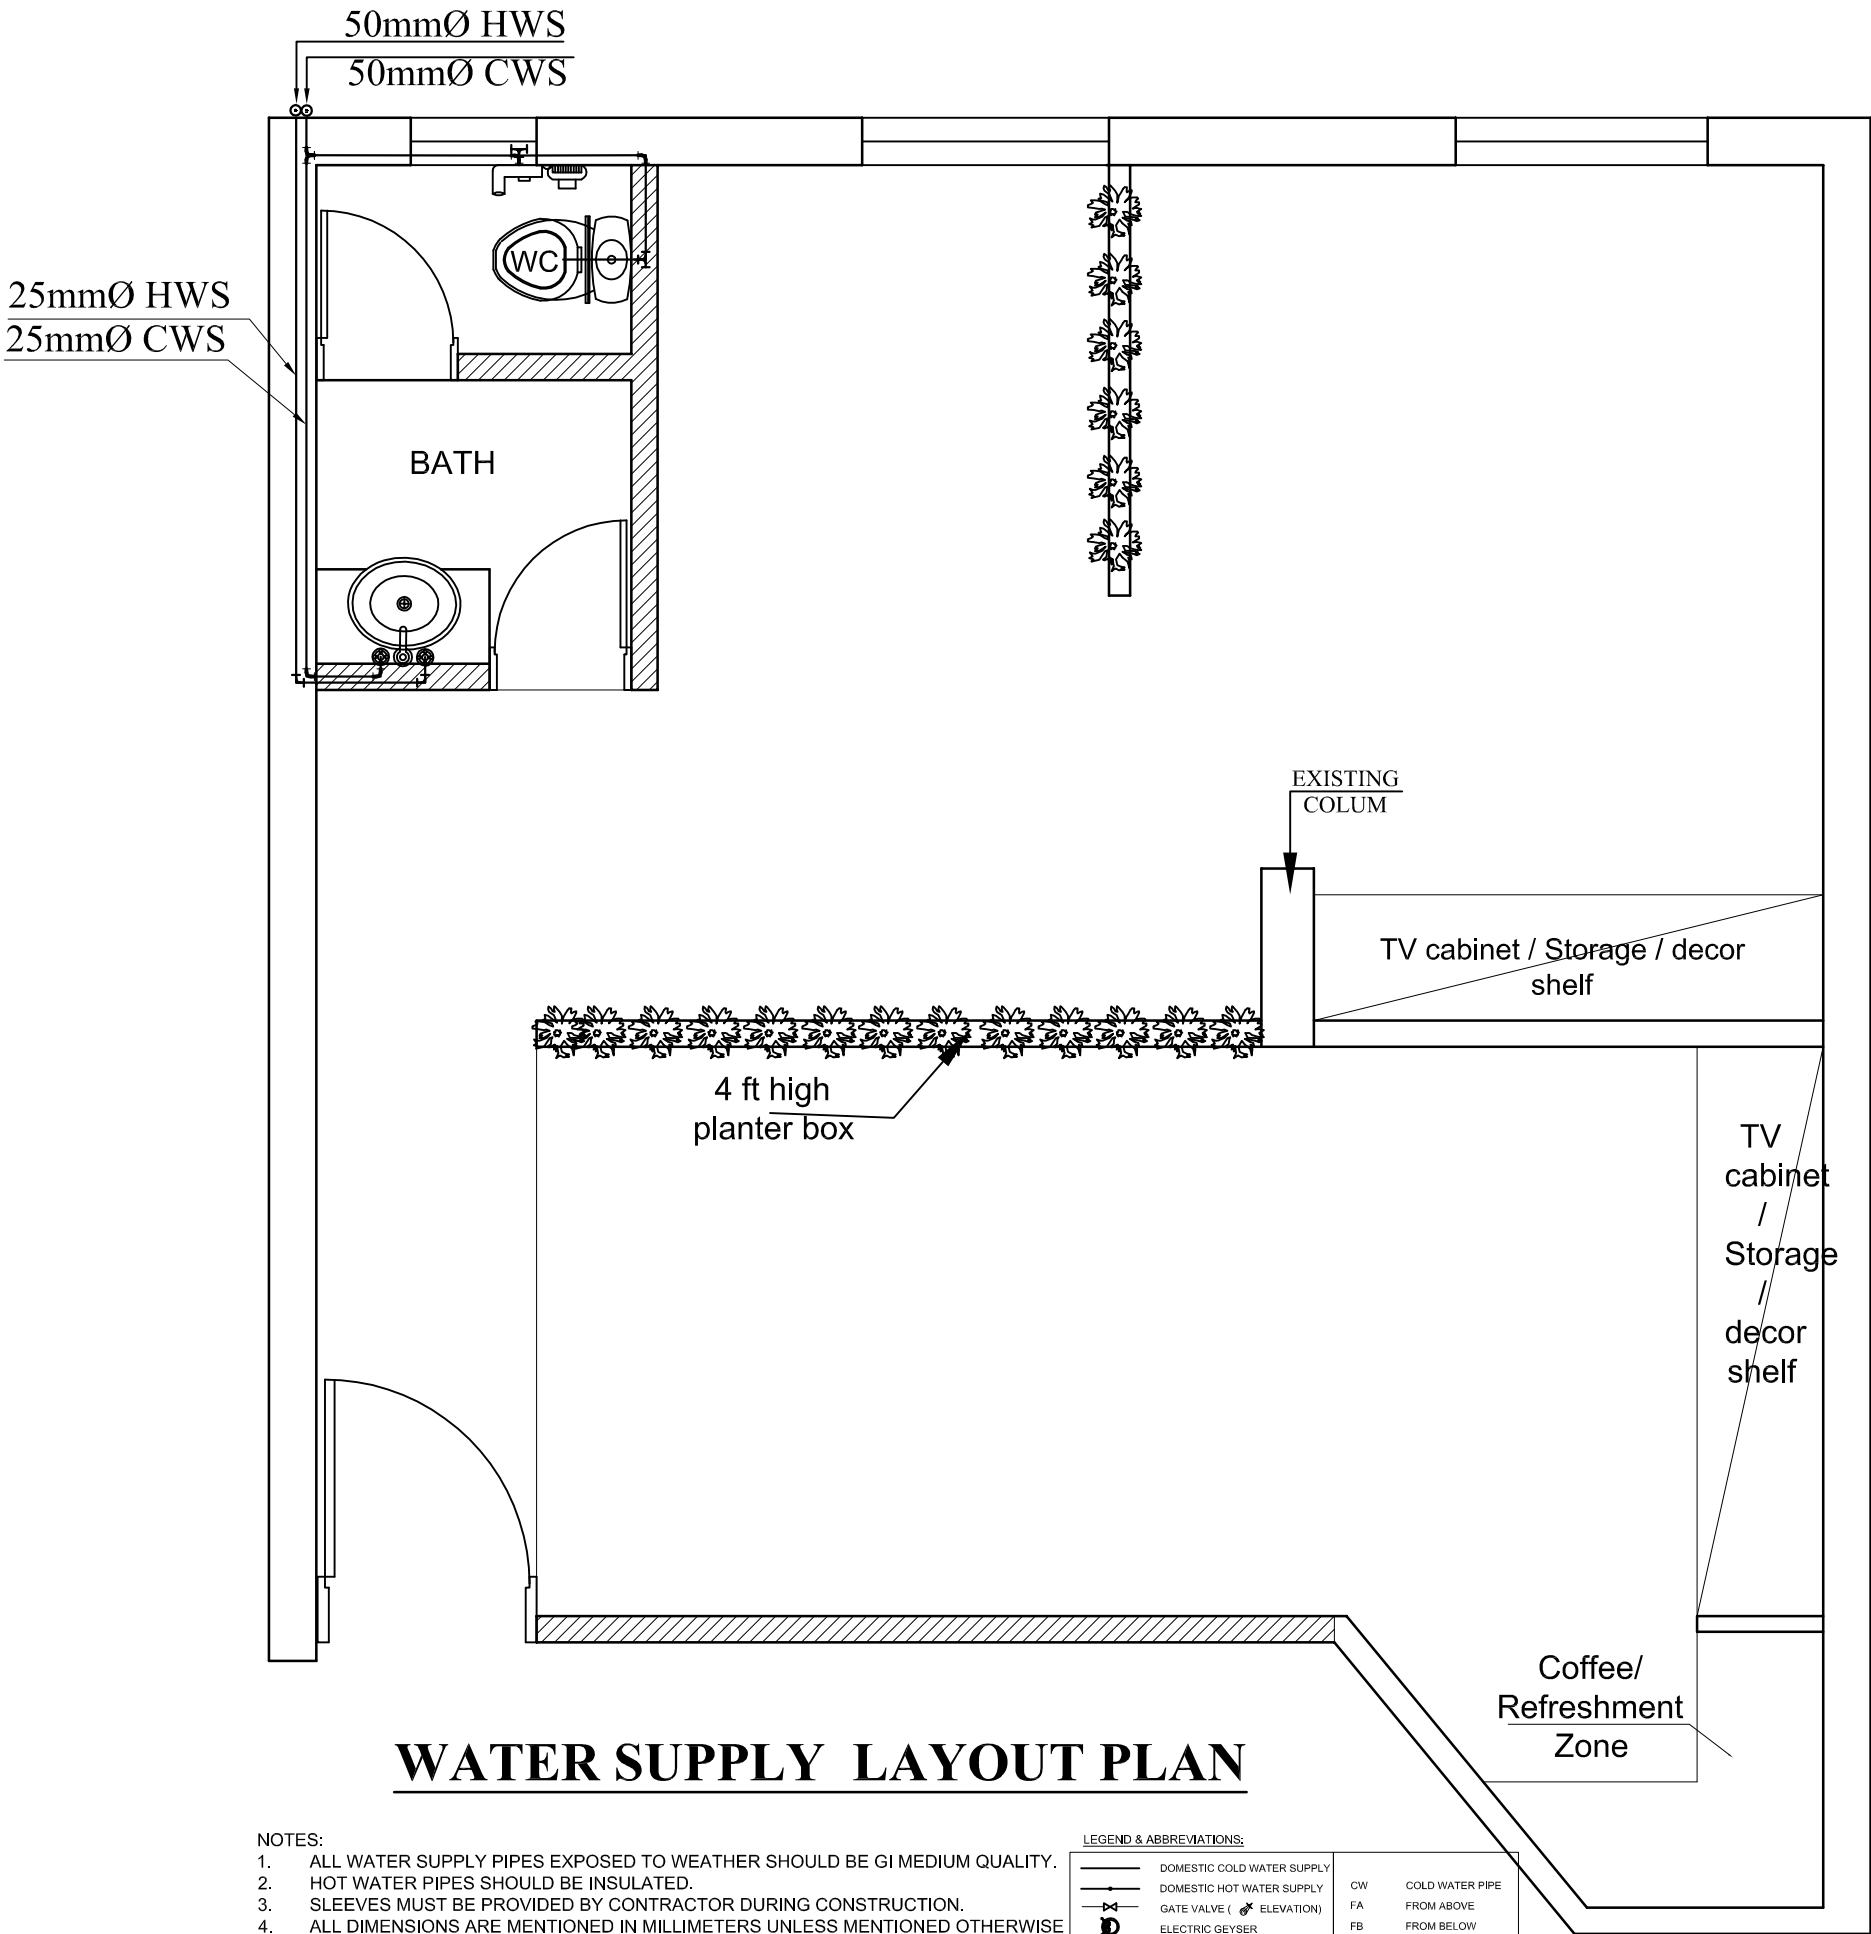

CONSULTANTS :

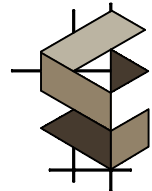

DYNAMIC DESIGNS
ARCHITECTURE

CONTACT:



+92-333-5364433



dynamicdesignsarchitecture@gmail.com

LOCATION:



Office 4A, Al-Hajj Sher Tower, Ring Road,
Near Hayatabad, Peshawar

CLIENT:

ICAP

DRAWING TITLE:

WATER SUPPLY LAYOUT IN DOOR PLAN

DATE:


SEPTEMBER 2026

DRAWING NO.

P-02

SCALE:


N. T. S.

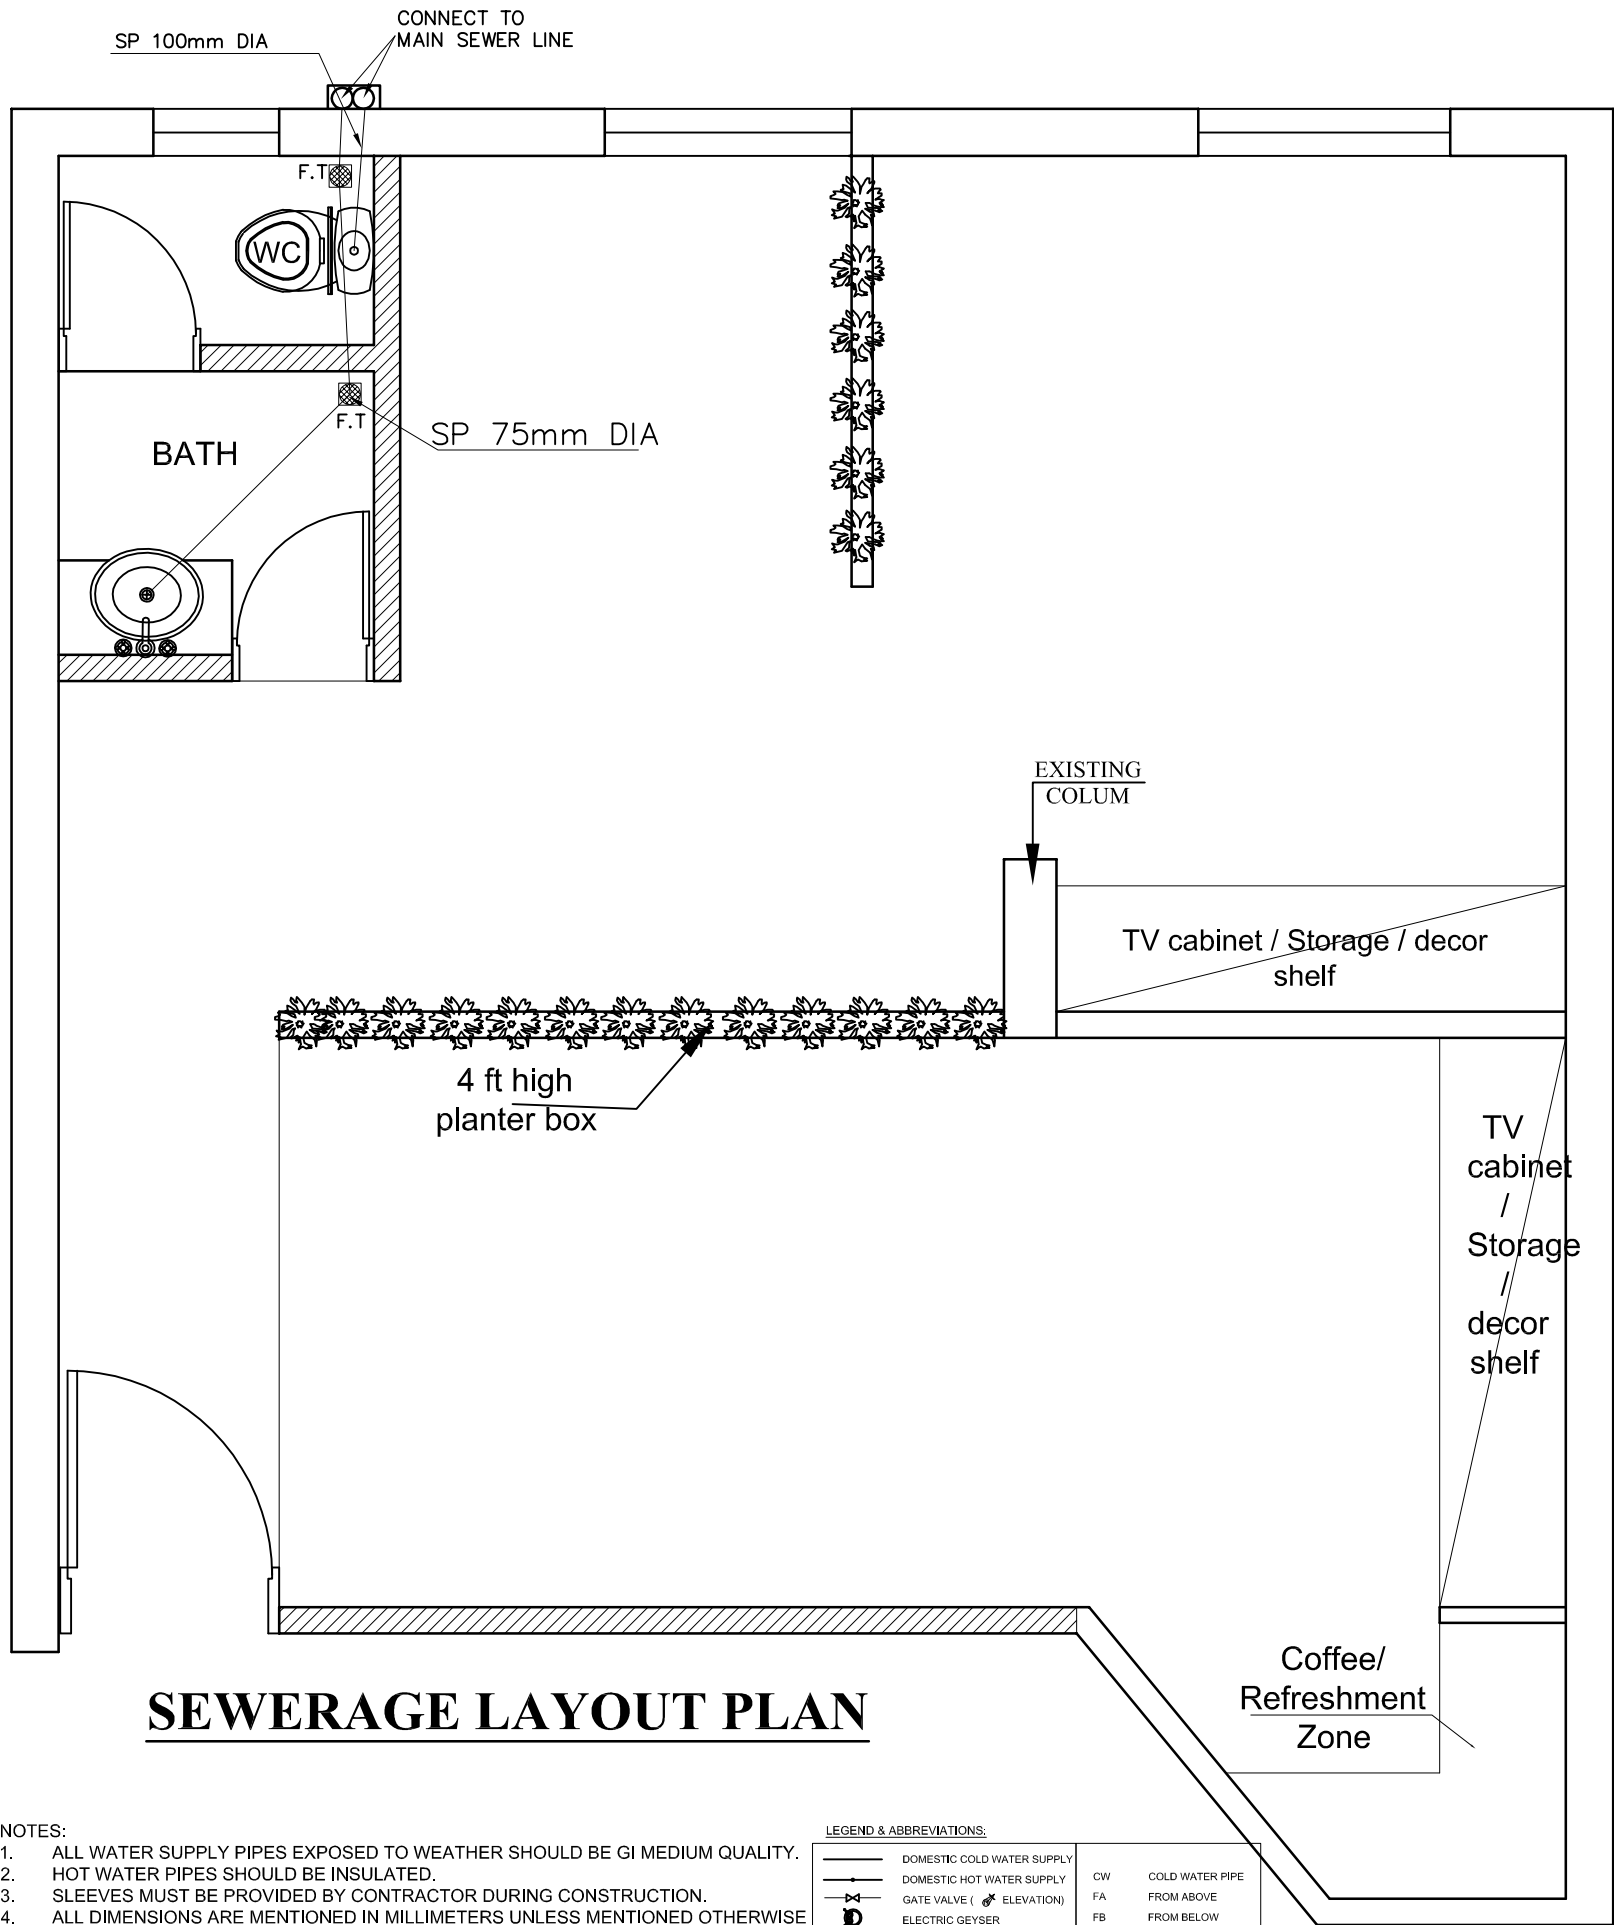

- NOTES:
1. ALL WATER SUPPLY PIPES EXPOSED TO WEATHER SHOULD BE GI MEDIUM QUALITY.
 2. HOT WATER PIPES SHOULD BE INSULATED.
 3. SLEEVES MUST BE PROVIDED BY CONTRACTOR DURING CONSTRUCTION.
 4. ALL DIMENSIONS ARE MENTIONED IN MILLIMETERS UNLESS MENTIONED OTHERWISE

LEGEND & ABBREVIATIONS:			
	DOMESTIC COLD WATER SUPPLY	CW	COLD WATER PIPE
	DOMESTIC HOT WATER SUPPLY	FA	FROM ABOVE
	GATE VALVE (ELEVATION)	FB	FROM BELOW
	ELECTRIC GEYSER	TA	TO ABOVE
	COLD WATER SUPPLY RISER	TB	TO BELOW
	COLD WATER CONNECTION		
	HOT WATER CONNECTION		

CONSULTANTS :

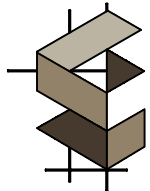

DYNAMIC DESIGNS
ARCHITECTURE

CONTACT:



+92-333-5364433



dynamicdesignsarchitecture@gmail.com

LOCATION:



Office 4A, Al-Hajj Sher Tower, Ring Road,
Near Hayatabad, Peshawar

CLIENT:

ICAP

DRAWING TITLE:

SEWERAGE LAYOUT IN DOOR PLAN

DATE:


SEPTEMBER 2026

DRAWING NO.


P-03

SCALE:

N. T. S.

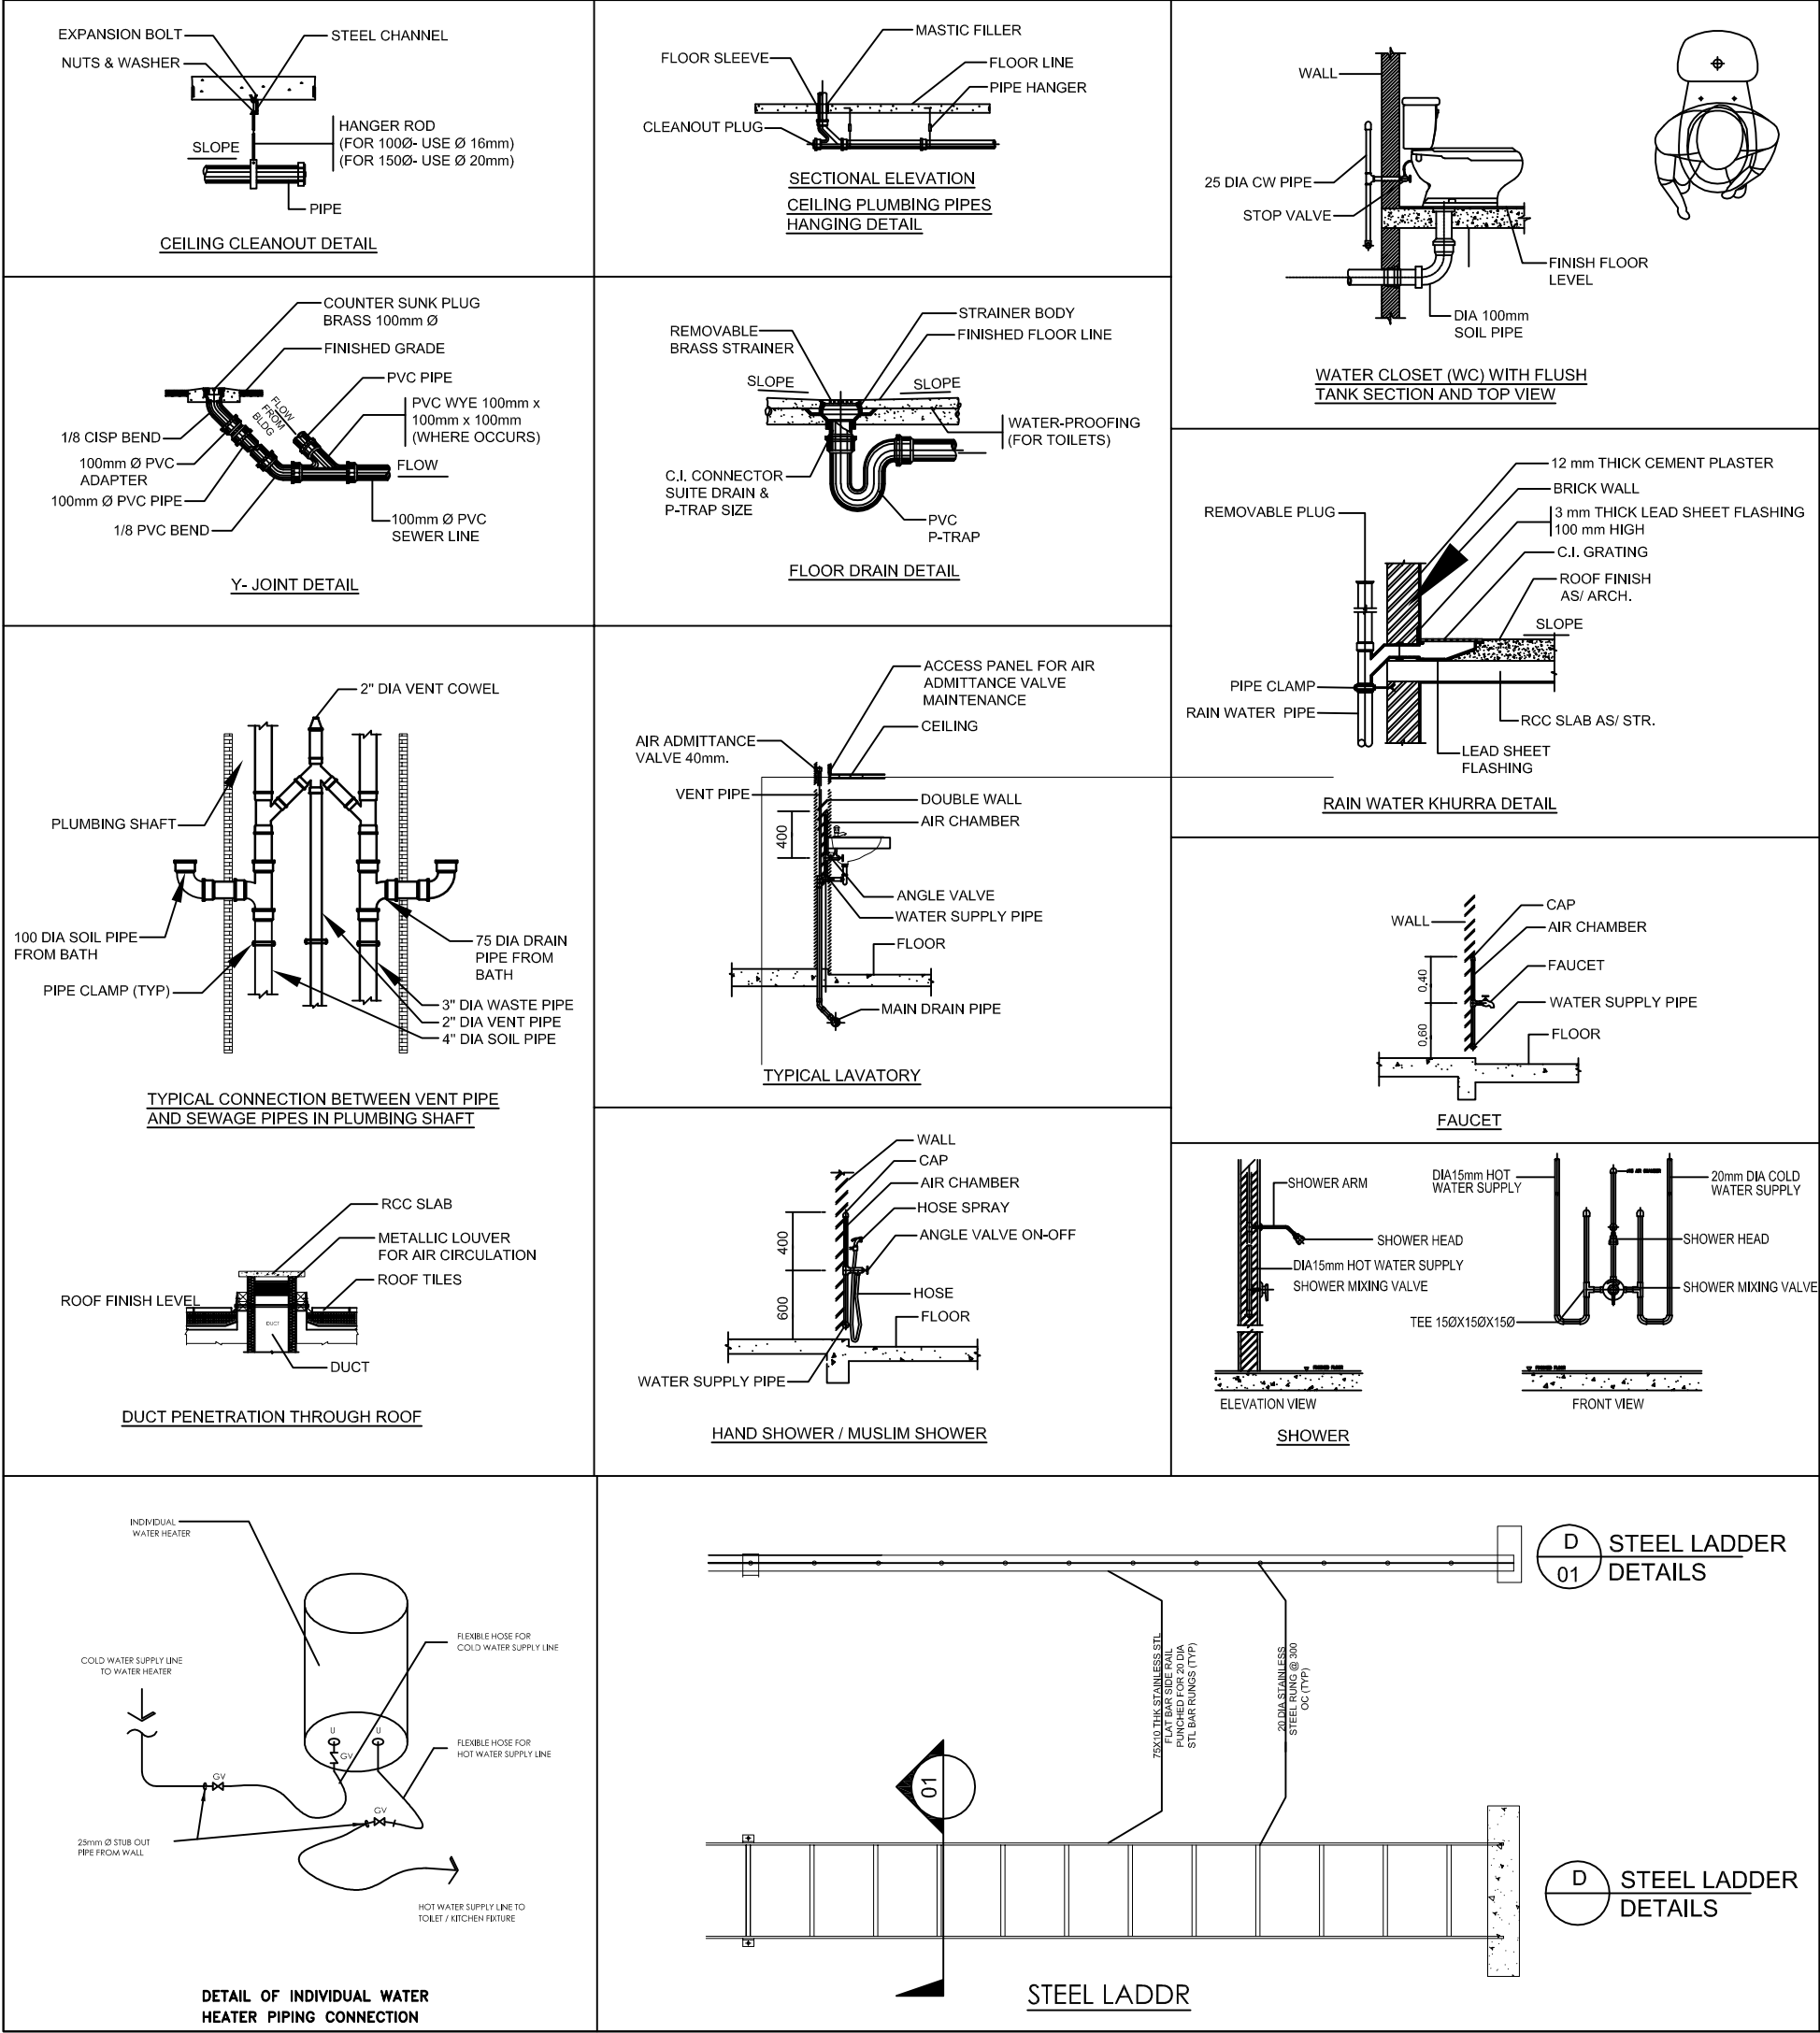

CONSULTANTS :

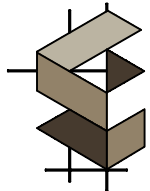

DYNAMIC DESIGNS
ARCHITECTURE

CONTACT:



+92-333-5364433



dynamicdesignsarchitecture@gmail.com

LOCATION:



Office 4A, Al-Hajj Sher Tower, Ring Road,
Near Hayatabad, Peshawar

CLIENT:

ICAP

DRAWING TITLE:

GENERAL DETAILS

DATE:

SEPTEMBER 2026

DRAWING NO.

P-04

SCALE:

N. T. S.


LEGEND & ABBREVIATIONS:

	RAIN DRAIN PIPE	NG	NATURAL GAS PIPE
	WASTE PIPE	DP	DRAIN PIPE
	SOIL PIPE	SP	SOIL PIPE
	VENT PIPE	VP	VENT PIPE
	WASTE PIPE RISER	WP	WASTE PIPE
	VENT PIPE RISER	FA	FROM ABOVE
	SOIL PIPE RISER	FB	FROM BELOW
	RAIN DRAIN RISER	TA	TO ABOVE
	CLEAN OUT PLUG (ROOF SLAB)	TB	TO BELOW
	CLEAN OUT PLUG (GROUND LEVEL)	MU	MAKE UP PIPE
	FLOOR DRAIN (ROOF SLAB)		
	DOMESTIC COLD WATER SUPPLY		
	DOMESTIC HOT WATER SUPPLY		
	GATE VALVE (ELEVATION)		
	ELECTRIC GEYSER		
	GAS GEYSER		
	COLD WATER SUPPLY RISER		
	COLD WATER CONNECTION		
	HOT WATER CONNECTION		
	NATURAL GAS METER		
	NATURAL GAS PIPE		
	GAS COCK VALVE		
	NATURAL GAS PIPE RISER		
	2KG CO2 FIRE EXTINGUISHER		

NOTES:

1. ALL SEWERAGE PIPES MUST BE GIVEN 1 % SLOPE IN FLOW DIRECTION.
2. VENT PIPES MUST BE PROVIDED FOR SOIL AND WASTE PIPES.
3. 2" WATER SEAL SHOULD BE PROVIDED FOR ALL FLOOR DRAINS.
4. SLEEVES MUST BE PROVIDED BY CONTRACTOR DURING CONSTRUCTION.
5. ALL WATER SUPPLY PIPES EXPOSED TO WEATHER SHOULD BE GI MEDIUM QUALITY.
6. HOT WATER PIPES SHOULD BE INSULATED.
7. SLEEVES MUST BE PROVIDED BY CONTRACTOR DURING CONSTRUCTION.
8. ALL GAS PIPES MUST BE GI MEDIUM QUALITY AND PROPERLY VENTED
9. SLEEVES MUST BE PROVIDED BY CONTRACTOR DURING CONSTRUCTION

CONSULTANTS :

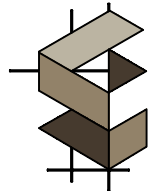

DYNAMIC DESIGNS
ARCHITECTURE

CONTACT:



+92-333-5364433



dynamicdesignsarchitecture@gmail.com

LOCATION:



Office 4A, Al-Hajj Sher Tower, Ring Road,
Near Hayatabad, Peshawar

CLIENT:

ICAP

DRAWING TITLE:

LEGENDS

DATE:

SEPTEMBER 2026

DRAWING NO.

P-05

SCALE:

N. T. S.